VERIFY ALL DOCUMENTS FOR CURRENT REVISION AND PENDING CHANGES PRIOR TO EACH USE.
INIT_____ DATE_____

905-D-731

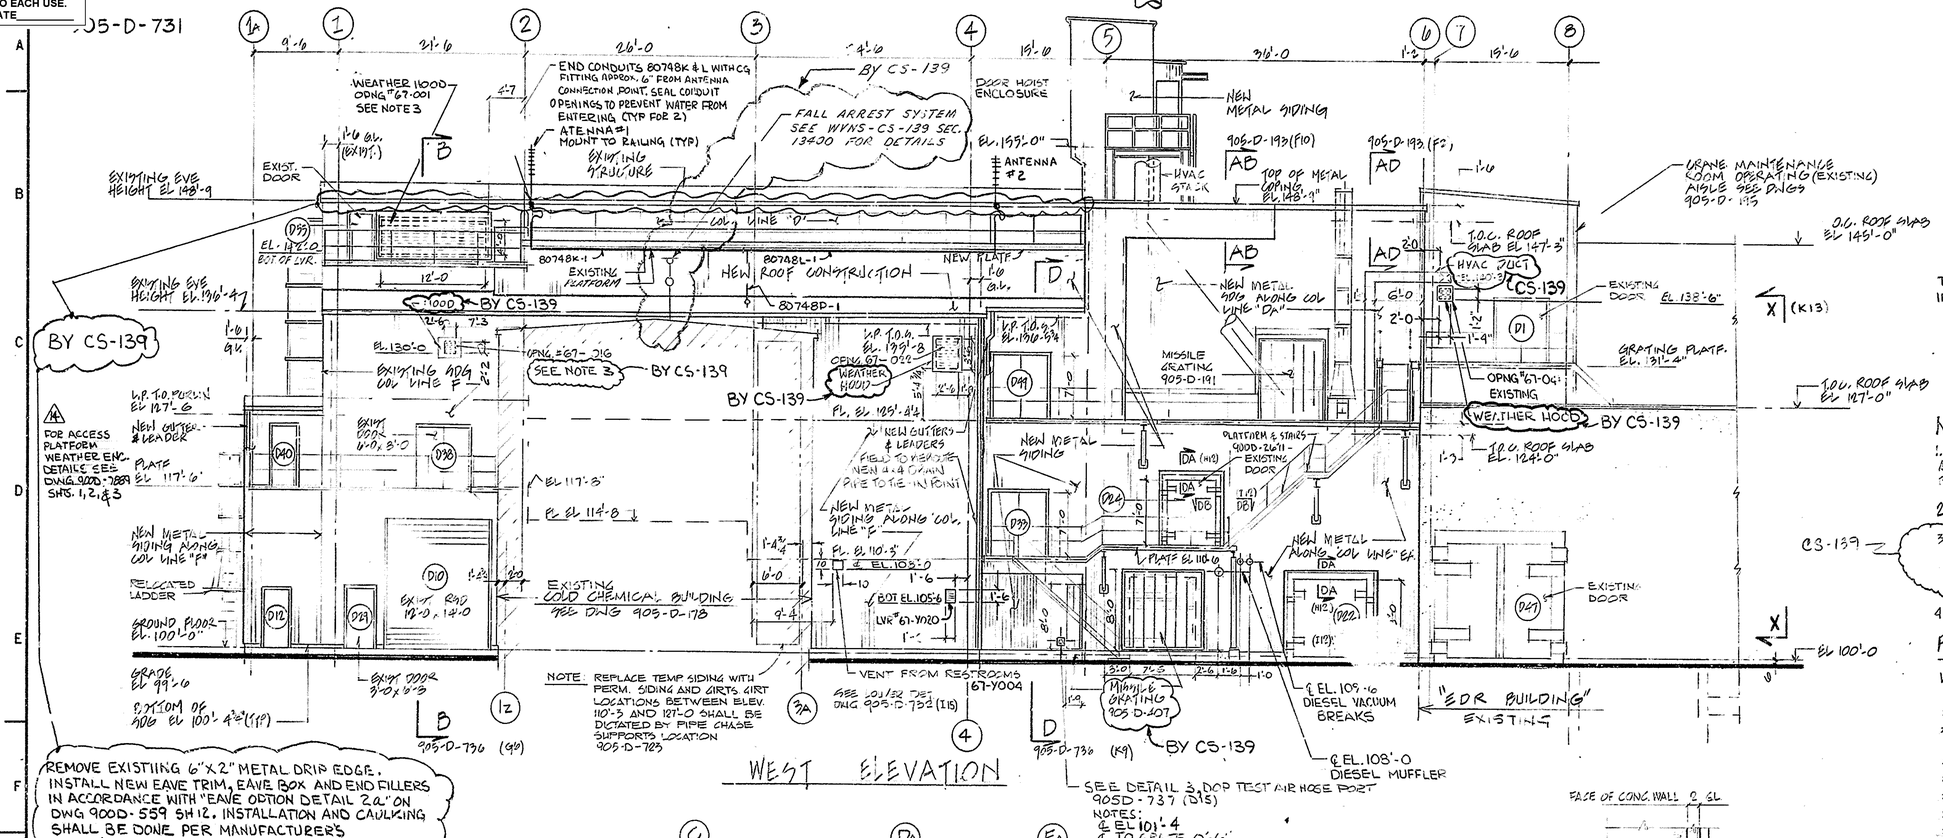

WEST ELEVATION

REMOVE EXISTING 6" x 2" METAL DRIP EDGE. INSTALL NEW EAVE TRIM, EAVE BOX AND END FILLERS IN ACCORDANCE WITH "EAVE OPTION DETAIL 2a" ON DWG 900D-559 SH 12. INSTALLATION AND CAULKING SHALL BE DONE PER MANUFACTURER'S RECOMMENDATIONS AND WVNS-CS-139-05300 (METAL SIDING AND ROOF). ALL EAVE TRIM SHALL BE 24 GA MINIMUM.

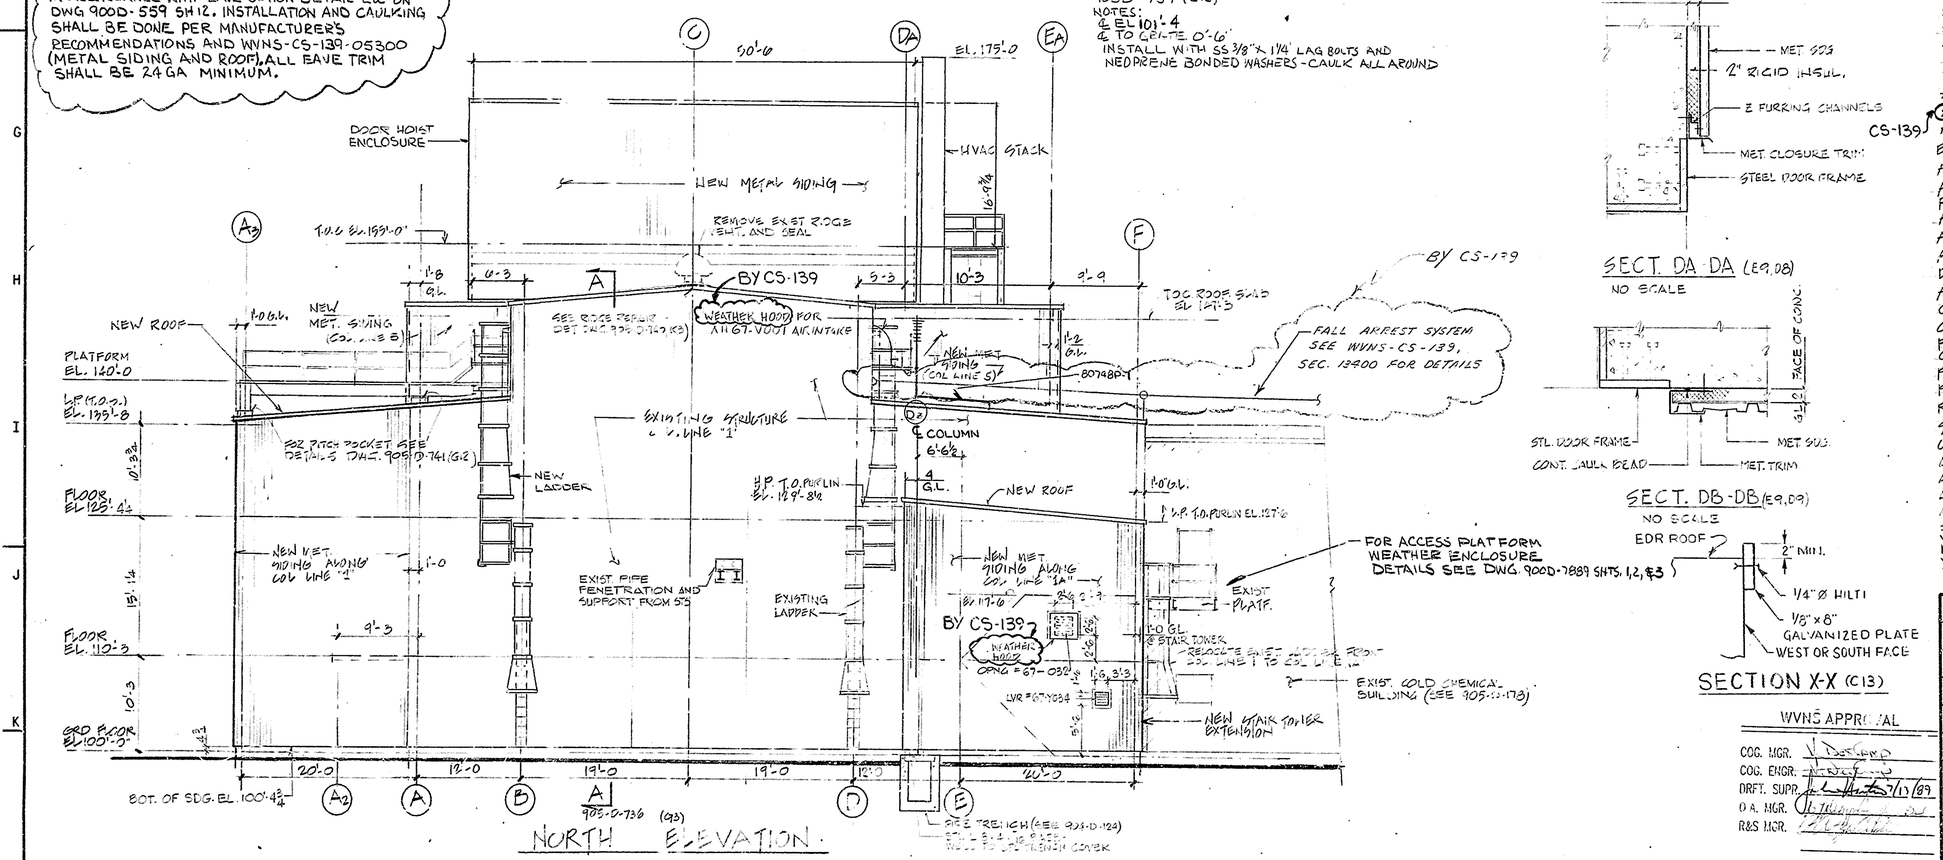

NORTH ELEVATION

SECT. DA-DA (E9,D8)
NO SCALE

SECT. DB-DB (E9,D9)
NO SCALE

SECTION X-X (C13)

WVNS APPROVAL
COG. MGR.
COG. ENGR.
DRFT. SUPR. 7/13/89
O.A. MGR.
R&S MGR.

REV NO	DATE	REVISION	DR	CH	APPROVED	
0	7/13/89	[illegible]			[illegible]	
10	[illegible]	REV. PER ECN [illegible]	MC	CL		
11	11-3-95	REV. PER ECN 9301	GW	KQ		
12	3-15-96	FCN TM-1735	GW	EJS		
13	9-12-97	REV. PER ECN 10945	GW	DRS		
14	7-28-99	ECN 11023	GW	HB		
6	[illegible]	FCN 7338	EMS	HB	EMS	
7	2-15-94	REV PER ECN 7373	GW	DRS	[illegible]	
8	4-29-94	REV PER ECN 7607	DMM	KQ	DMM	
9	7-28-95	FCN TM-0747	PD	DRS	—	

THIS DWG. IS PART OF CS-194 EXCEPT AS NOTED IN ZONES C10, F8, E4, C6, C3, H5, E14 & J7

NOTES:

1. ALL NEW METAL SIDING (TYPE & COLOR) TO MATCH AS CLOSE AS POSSIBLE EXIST. BONDED SUMMIT ARCH-LIMESTONE PANELS, AND MATCHING BRONZE TRIM.
2. ALL NEW STANDING SEAM ROOF DECK TO MATCH EXISTING.
3. FRAMING FOR OPENINGS # 67-001 (B3) AND # 67-016 (C3) TO BE ADDED BY CS-139 (SEE DWG 900D-559 SH. 6) CUT SIDING AND FLASH, SIMILAR TO "LOUVER DETAILS" ON 905D-732 — CS-139
4. FOR ADDITIONAL NOTES, SEE SL...-710

REFERENCE DRAWINGS:

VITRIFICATION FACILTY FOUNDATIONS SH#1 PLAN AT EL.100'-0	905-D-122
" FOUNDATION SH# 2 SECT'S & DET'S	905-D-123
" WALL PENETRATIONS SH# 1 TO SH# 2 FROM EL.100'-0 TO EL.124'-0	905-D-132 TO 141
" WALL ELEV'S. M&R SH.# 1 TO SH# 4	905-D-142 TO 145
" PLAN AT EL. 124'-0	905-D-146
" WALL ELEV'S. SH# 1 & 2 EL 124'-0 TO 147'-3	905-D-147 & 148
" ROOF PLAN	905-D-149
" WALL ELEV'S M&R ABOVE EL. 147'-3	905-D-150
" WALL PENETRATIONS SH# 1 & 2 FROM EL. 124'-0 TO EL. 147'-3	905-D-160 & 161
" SMS TRENCH IN VIT FAC	904-D-124
" ELECT. CONDUIT LAYOUT PLAN EL. 100'-0	905-D-242
" ELECT. CONDUIT LAYOUT PLAN EL 124'-0 & ABOVE	905-D-244
" HVAC VENTILATION SYS. PLAN EL. 124'-0 — CS-139	905-D-406
EXISTING MTL BLDG. SH# 1 TO SH# 14	900-D-559
ARCHITECTURAL ELEVATIONS SH# 2	905-D-732
ARCHITECTURAL GROUND FLOOR PLAN EL 100'-0"	905-D-733
ARCHITECTURAL FLOOR PLAN EL 110'-3"	905-D-734
ARCHITECTURAL FLOOR PLAN EL 125'-4¼	905-D-735
ARCHITECTURAL SECTIONS & DETAILS SH# 1	905-D-736
DOOR SCHEDULE	905-D-738
ARCHITECTURAL ROOF DETAILS	905-D-193
CMR OPERATING AISLE ARCH PLANS & DET'S	905-D-195
CMR OPERATING AISLE ARCH. ELEV'S & DET'S	905-D-196
PLAN AT ELEV. 100'-0 SLAB ON GRADE, GRADE BEAMS AND FOOTINGS	905-D-711
PLATFORM FRAMING AT ELEV 110'-3 - PLAN	905-D-712
PLATFORM FRAMING AT ELEV 125'-4¼ - PLAN	905-D-713
ROOF FRAMING & DETAILS SH# 1 & 2	905-D-714 & 715
STAIRS SECTIONS & DETAILS SH# 1 & 2	905-D-716 & 717
COLD CHEMICAL BLDG ARCH PLANS & ELEVATIONS	905-D-178
ARCHITECTURAL SECTIONS & DETAILS SH# 2	905-D-740
ARCHITECTURAL SECTIONS & DETAILS SH# 3	905-D-741
ARCHITECTURAL MISC. SECTS & DETS SH# 3	905-D-737
ARCHITECTURAL MISC. SECTS & DETS SH# 4	905-D-739
STAIR & PLATFORMS	900-D-2671
V.F. HOIST COVERS SECTIONS & DETAILS	900-D-2702
HVAC MISCELLANEOUS DETAILS	905D-907
VIT. FAC. REST ROOM ADDITIONS PLAN ARRANGEMENT	900-D-2683
VIT. STAIRS & PLATFORM	900-D-2671

FOR DRAWING INDEX SEE DRAWING NO. _____

APPRVD WVNS CO.		EBASCO SERVICES INCORPORATED
PROJECT, MGR		A/E O.F.S. NO. 2388 TASK ORDER _____
ENGINEER SUPV		FOR WEST VALLEY NUCLEAR SERVICES COMPANY, INC WEST VALLEY, NEW YORK
LEAD DISC ENGR		WEST VALLEY DEMONSTRATION PROJECT
DESIGN		VITRIFICATION FACILITY ARCHITECTURAL ELEVATIONS SH#1
CHECKED		
DRAWN	DATE	

DE-AC07-81NE44139 PROJECT NO.	SIZE	INDEX CODE NUMBER				DRAWING NO.	REV.
	D	AREA	DR. TYP	CL	ORIG	905D-731	14
19-CWV-02275 SUBCONTRACT NO.							
ISSUED FOR CONSTRUCTION	SCALE 1/8"=1'-0"		SPEC. CODES			A/E SHEET NO. 905-D-731 B	