VERIFY ALL DOCUMENTS FOR CURRENT REVISION AND PENDING CHANGES PRIOR TO EACH USE.
INIT_____ DATE_____

905-D-734

REV NO	DATE	REVISION	DR	CH	APPROVED
~~B~~	~~6-29-89~~	~~REVISED PER EGAR 1-53~~	~~CS~~	~~HS~~	~~MEM~~ ~~MEM~~ ~~MEM~~
0	7/13/89	ER 16446			MEM
8	4-15-93	PER ECN 5871	GW	HB	MEM
9	10-18-94	PER FCN VF-2B-2726	MH	HB	MEM
10	12-13-94	FCN VF-2B-2970	GW	DRS	MEM
11	1-6-95	REV./FCN VF2B-3017	PD	GS	MEM
12	7-28-99	ECN 11023	GW	HB	
6	1-23-92	GEN REV ECN 4795	CGR	HAB	SM
7	2-12-92	REV. PER ECN 4798	GW	HAB	SM

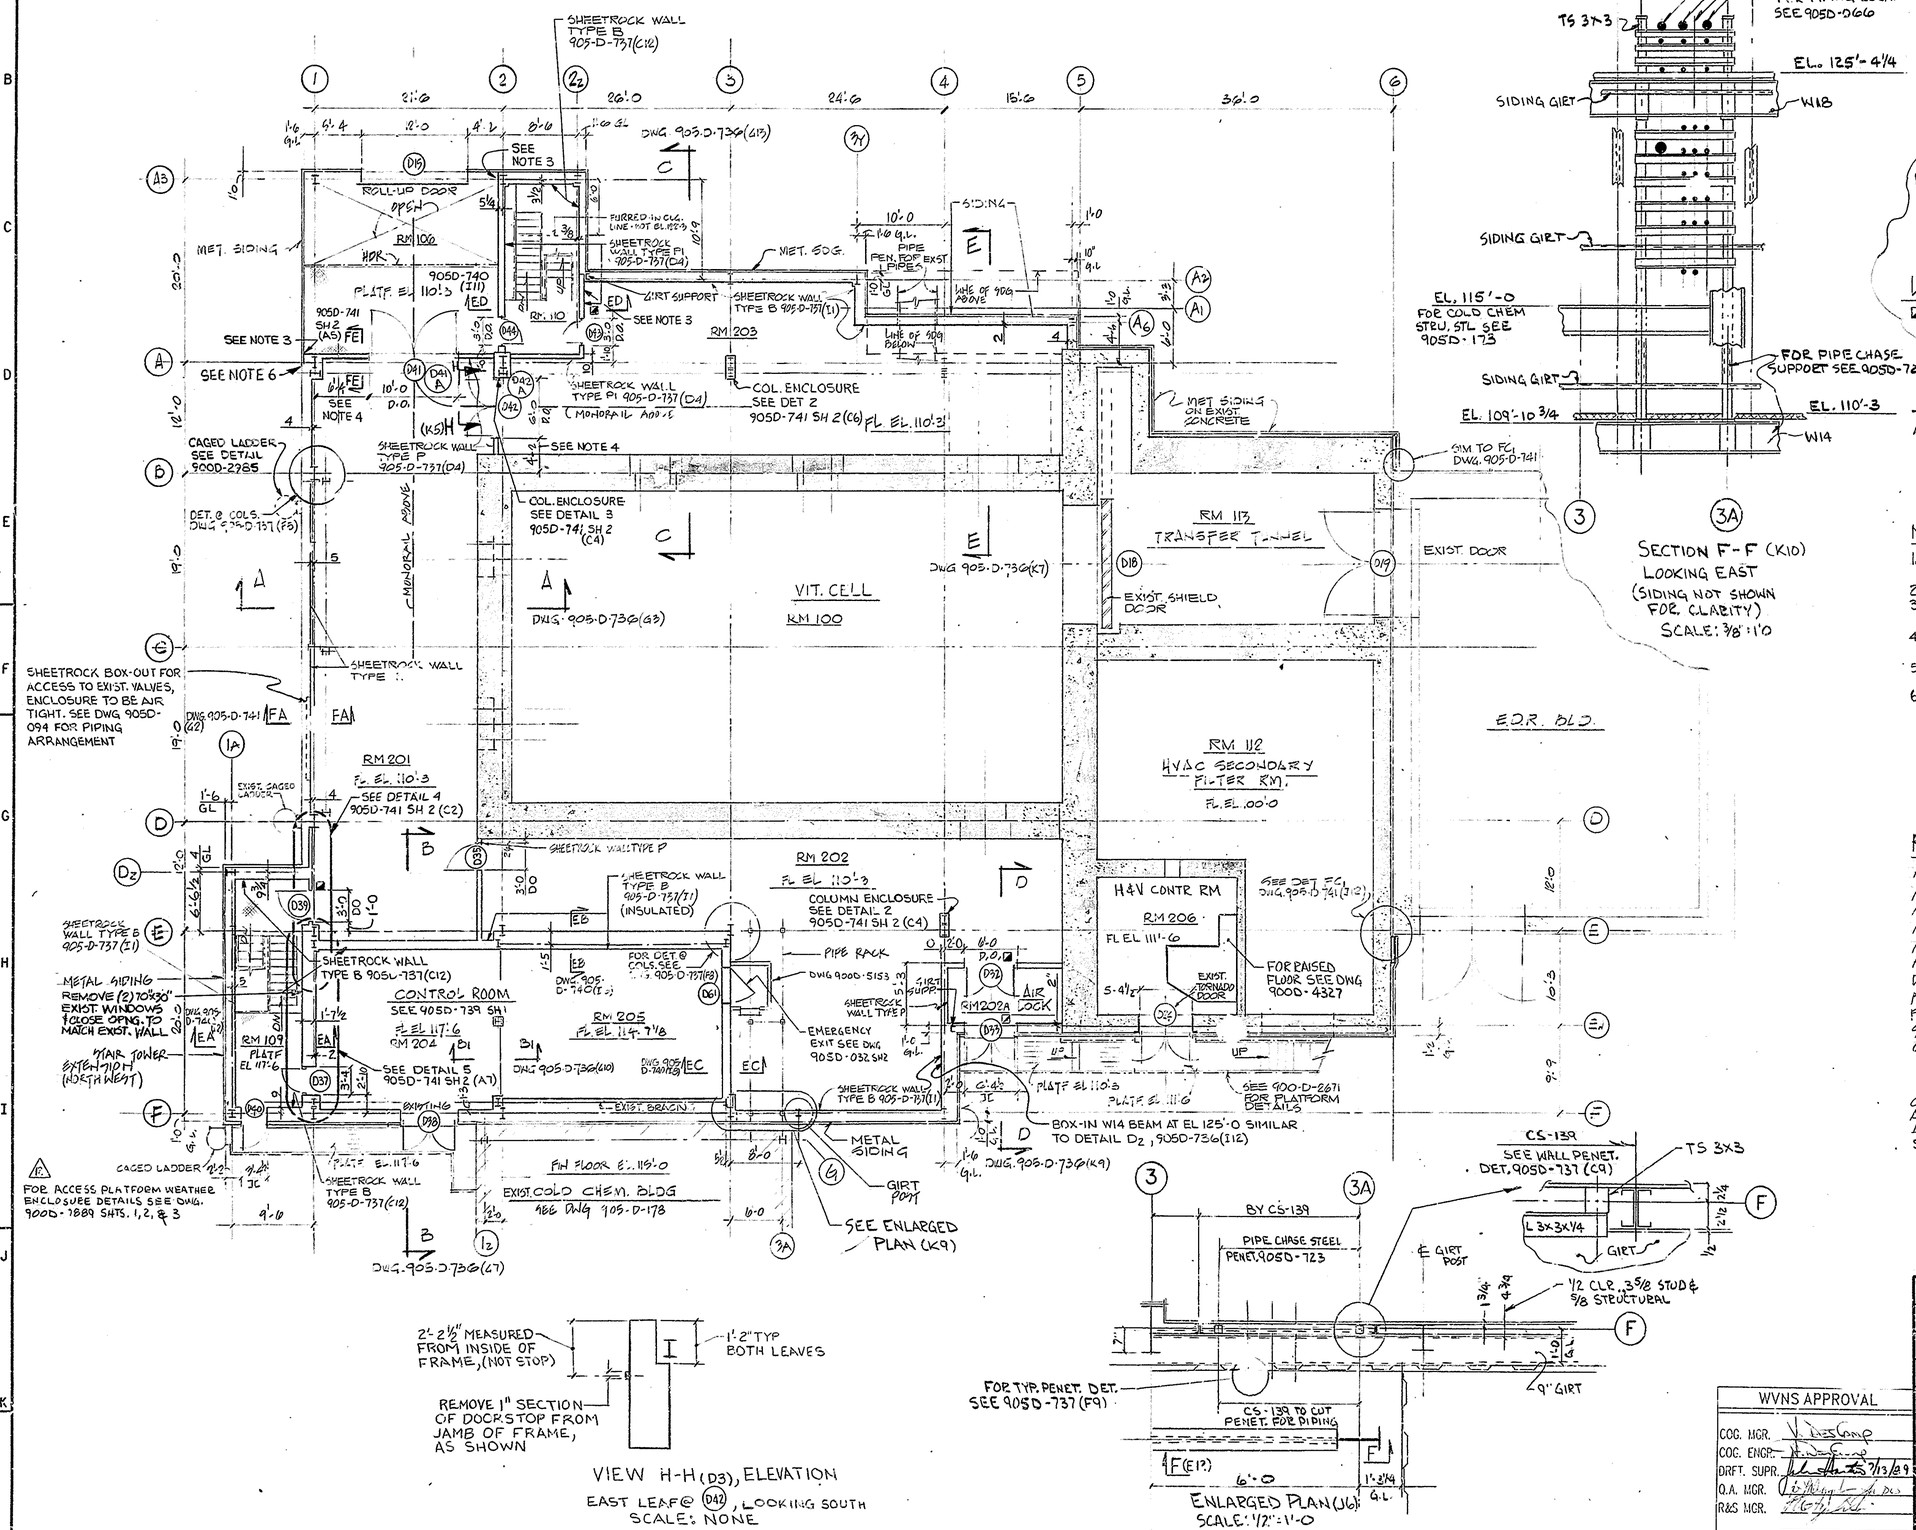

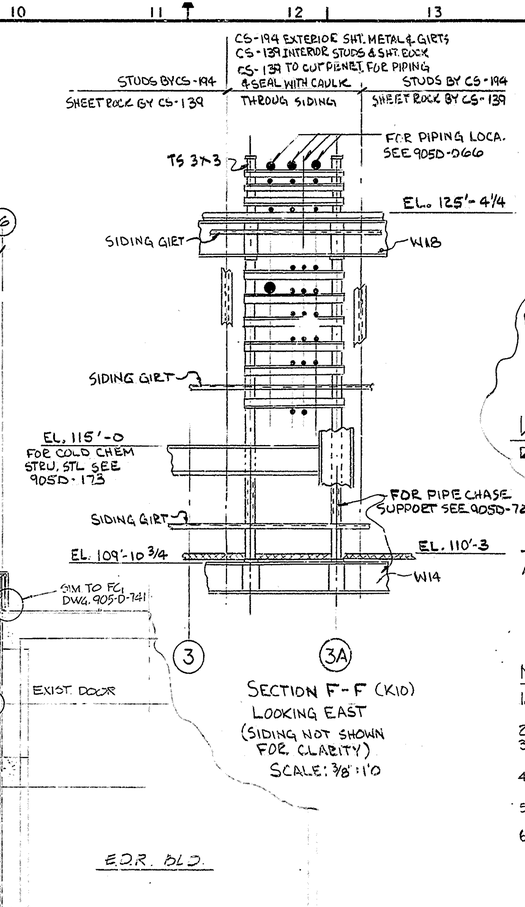

SECTION F-F (K10)
LOOKING EAST
(SIDING NOT SHOWN FOR CLARITY)
SCALE: 3/8" = 1'-0

NOTE: SHEETROCK & STEEL FRAMING BY CS-139 EXCEPT BATHROOMS AND HOIST ROOM AIRLOCK.

CS-139

LEGEND:
ILLUMINATED EXIT SIGN

THIS DRAWING IS PART OF CS-194 EXCEPT AS NOTED AT ZONES C16, J9, I12, A12 AND RELATED DETAILS

NOTES:

1. DIMENSIONS LOCATING THE NEW DRYWALL CONSTRUCTION ARE NOMINAL TO FINISHED FACE OF THE SHEETROCK-GYPSUM BOARD
2. FOR ADDITIONAL NOTES, SEE 905D-710
3. SHEETROCK TO EXTEND TO GIRT LINE AND SCRIBED AROUND GIRTS AS REQD, WHERE NOTED. CAULK ALL GAPS.
4. FIELD VERIFY DIMENSIONS. DOORS D41/D41A, AND D42/D42A CENTERED UNDER MONORAIL
5. WALLS, FLOOR & CEILING OF CONTROL ROOMS 204 & 205 TO BE INSULATED PER CS-123.
6. COMPLETE THE INSTALLATION OF DRYWALL AT COLUMNS 1 & A AT ELEV 110 PER THE ORIGINAL BASE CONTRACT. THIS INCLUDES SEALING OF ALL OPENINGS, CABLE TRAYS, HVAC AND WRAPING OF THE COLUMNS AT THIS LOCATION. (D2)

REFERENCE DRAWINGS:

ARCHITECTURAL ELEVATIONS SH #1	905-D-731
ARCHITECTURAL ELEVATIONS SH #2	905-D-732
ARCHITECTURAL GRD FLOOR PLAN EL 100'-0	905-D-733
ARCHITECTURAL FLOOR PLAN EL. 125'-3"	905-D-735
ARCHITECTURAL SECTIONS & DETAILS SH #1	905-D-736
ARCHITECTURAL MISC. SECTIONS & DETAILS SH #1	905-D-737
DOOR SCHEDULE	905-D-738
ARCH MISC. SECTIONS & DETAILS SH #2 (CLG PLAN)	905-D-739
PLATFORM FRAMING AT ELEV 110'-3 - PLAN	905-D-712
STAIRS SECTIONS & DETAILS	905-D-716
COLD CHEMICAL BLDG ARCH PLANS & ELEVS	905-D-178
CTS CONTROL RM & ACCESS PLATFORMS ARRANGEMENT & SECTIONS	900-D-677 SH1
ARCHITECTURAL SECT'S & DET'S SH. 3	905D-741
STAIR & PLATFORM SECT'S & DETAILS	900D-2671 SH.1 THRU SH.4

VIEW H-H (D3), ELEVATION
EAST LEAF @ (D42), LOOKING SOUTH
SCALE: NONE

FOR DRAWING INDEX SEE DRAWING NO. _____

APPRVD WVNS CO.	EBASCO SERVICES INCORPORATED A/E O.F.S. NO. 2388 TASK ORDER _____
PROJECT MGR	FOR WEST VALLEY NUCLEAR SERVICES COMPANY, INC WEST VALLEY, NEW YORK
ENGINEER SUPV D.A. Nuta	12/12/88
LEAD DISC ENGR D.A. Nuta	12/12/88
DESIGN A. Gozdzi	10/20/88
CHECKED A. Gozdzi	10/20/88
DRAWN A. Santospirito	DATE 10/13/88
PROJECT NO. DE-AC07-81NE44139	WEST VALLEY DEMONSTRATION PROJECT
SUBCONTRACT NO. 19-CWV-02275	VITRIFICATION FACILITY ARCHITECTURAL FLOOR PLAN EL 110'-3"
ISSUED FOR CONSTRUCTION	SIZE D; INDEX CODE NUMBER (AREA, DR. TYP, CL, ORIG); DRAWING NO. 905D-734; REV. 12
	SCALE 1/8"=1'-0 U.N.; SPEC. CODES; A/E SHEET NO. 905-D-734 B

WVNS APPROVAL
COG. MGR.
COG. ENGR.
DRFT. SUPR. 7/13/89
Q.A. MGR.
R&S MGR.