VERIFY ALL DOCUMENTS FOR CURRENT REVISION AND PENDING CHANGES PRIOR TO EACH USE.
INIT_____ DATE_____

905-D-735

REV NO	DATE	REVISION	DR	CH	APPROVED	
6	6-14-84	REVISED PER ECN 1005	CJ	HB	PMM	RCW
0	7/13/89	ER 1006			MM	
10	4-15-93	PER ECN 5871	GW	HB	MEM	
11	1-7-94	REV. PER ECN VF-2B-1625	BP	HB	MEM	
12	4-5-94	REV PER ECN VF-2B-1854	SRD	KQ	MEM	
13	5-11-94	REV/ECN VF-2B-1907	HK	HB	MEM	
14	11-23-94	REV/ECN VF-2B-2029	RMS	CS	MEM	
15	7-28-99	ECN 11023	GW	HB		
7	7-8-92	REV PER ECN VF-2B-0149	PD	HB		
8	9-14-92	REV/ECN 5464	RMS	HB		
9	10-22-92	REV PER ECN 5569	DLS	HB		

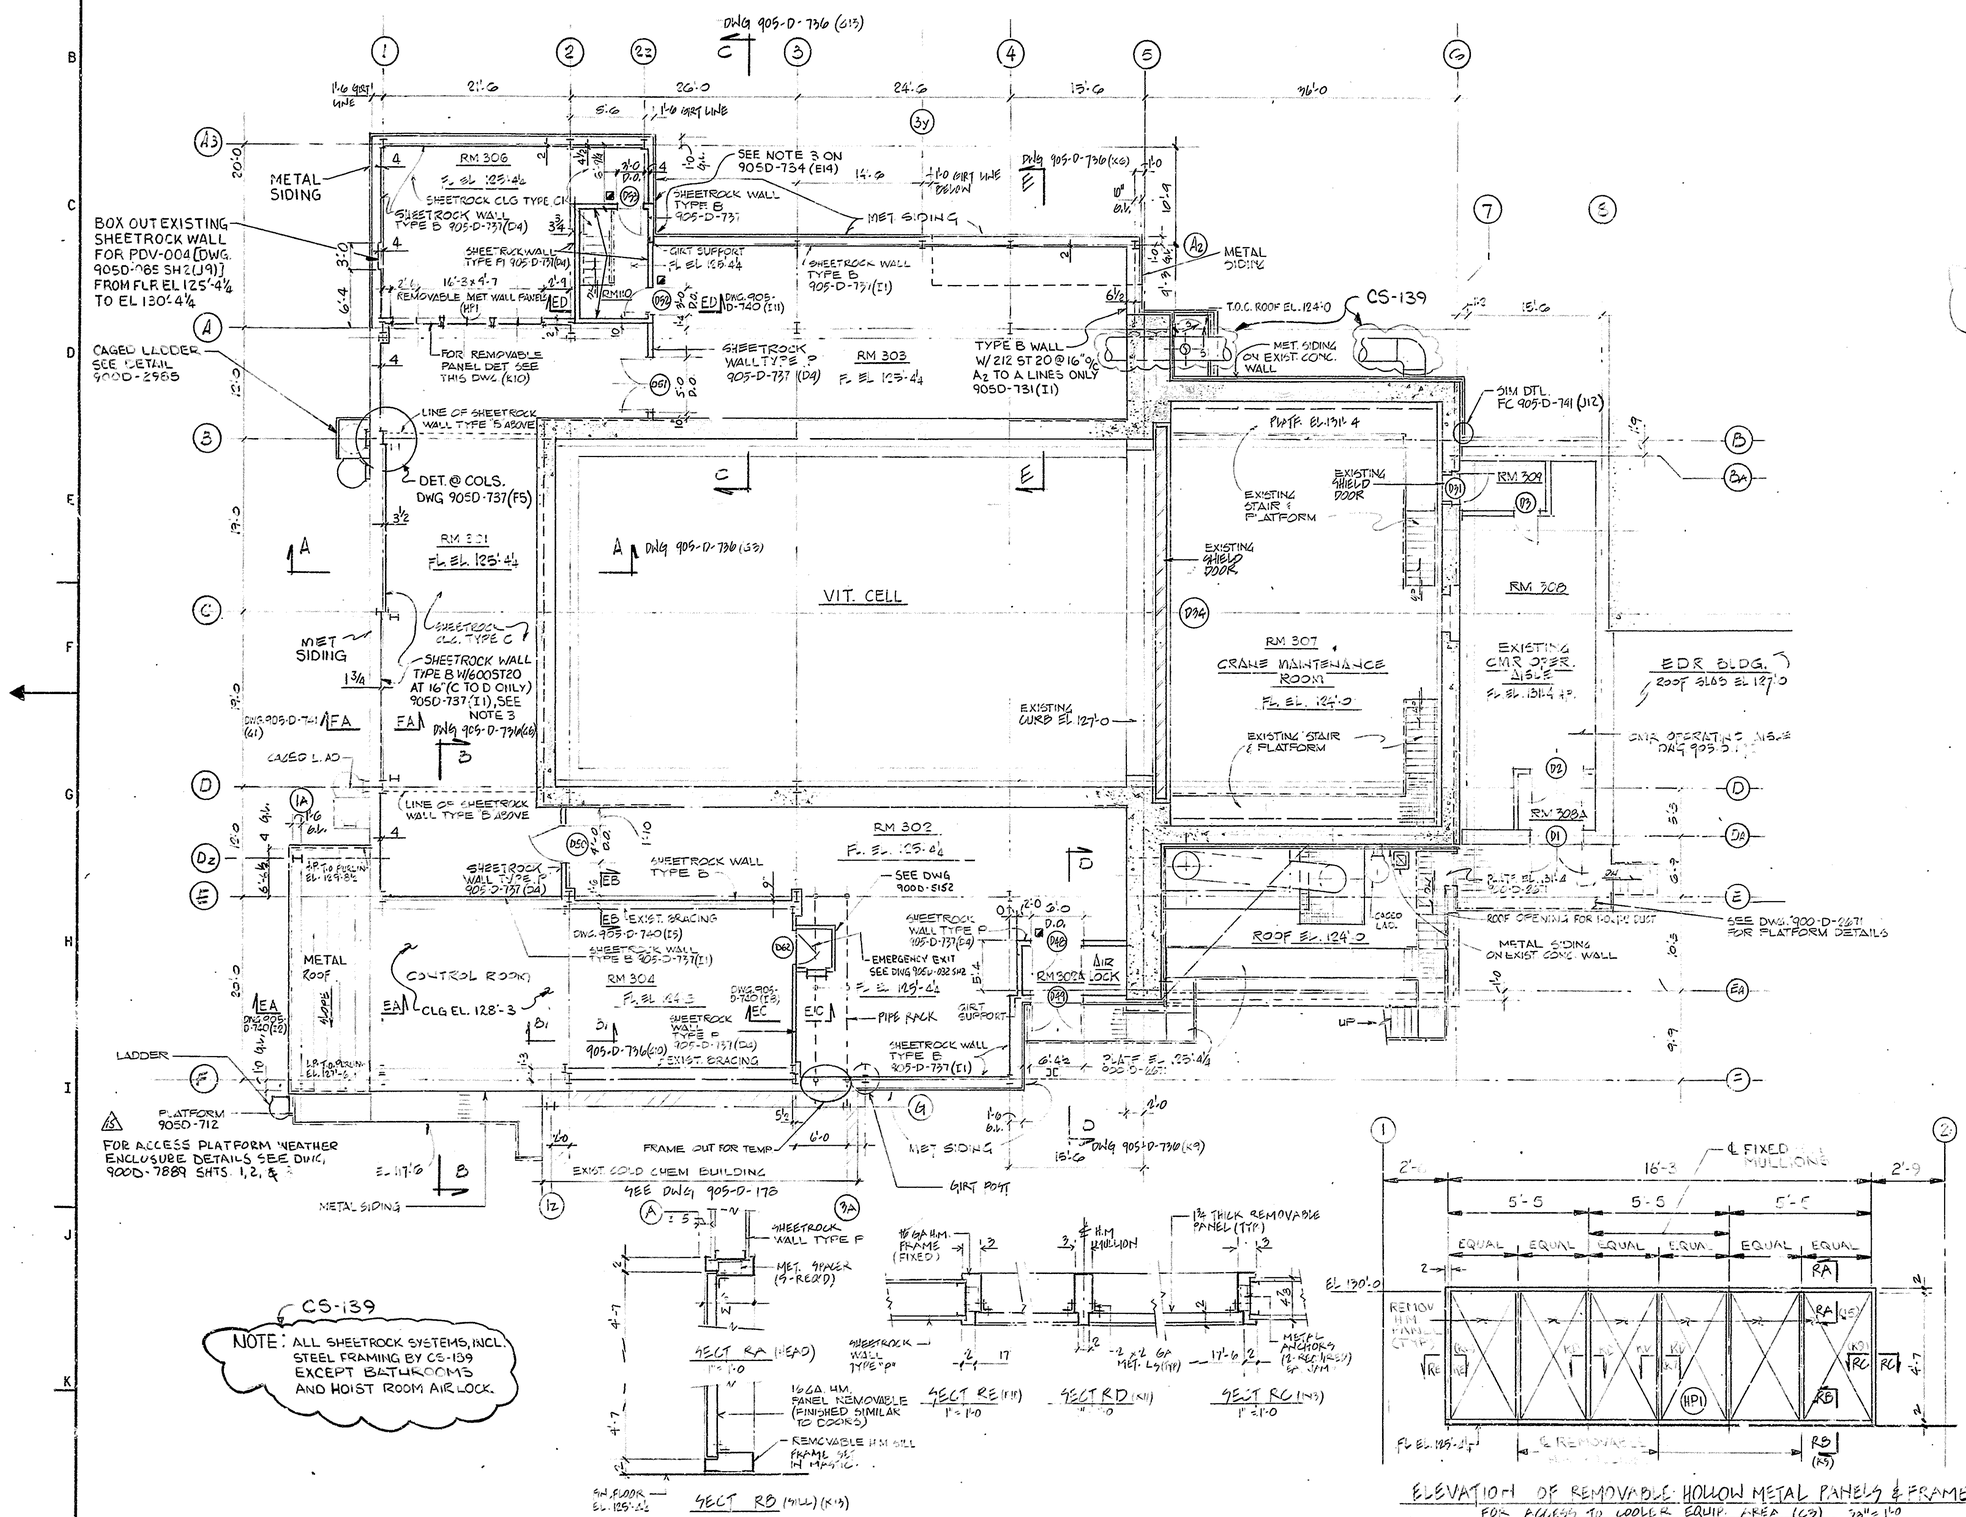

ELEVATION OF REMOVABLE HOLLOW METAL PANELS & FRAME FOR ACCESS TO COOLER EQUIP. AREA (C3) 3/8" = 1'-0

CS-139
NOTE: ALL SHEETROCK SYSTEMS, INCL. STEEL FRAMING BY CS-139 EXCEPT BATHROOMS AND HOIST ROOM AIRLOCK.

CS-139
LEGEND
ILLUMINATED EXIT SIGN

THIS DRAWING IS PART OF CS-194 EXCEPT AS NOTED AT ZONES K2, D9, D16, H3 AND RELATED DETAILS

NOTES:
1. DIMENSIONS LOCATING THE NEW DRYWALL CONSTRUCTION ARE NOMINAL TO FINISHED FACE OF SHEETROCK-GYPSUM BOARD
2. FOR ADDITIONAL NOTES, SEE 905D-710
3. STUDS FOR SHEETROCK WALL ON 1-LINE, FROM C TO D, SHALL BE FRAMED INTO HORIZONTAL WT BRACE AT EL 138'-1⅝ (REF 905D-727).

REFERENCE DRAWINGS:

ARCHITECTURAL SECT'S. & DET'S. SH.3	905D-741
ARCHITECTURAL ELEVATIONS SH#1	905-D-731
ARCHITECTURAL ELEVATIONS SH#2	905-D-732
ARCHITECTURAL FLOOR PLAN EL 110'-3	905-D-734
ARCHITECTURAL SECTIONS & DET. AILS SH#1	905-D-736
ARCHITECTURAL MISC. SECTIONS & DET'S SH#1	905-D-737
DOOR SCHEDULE	905-D-738
ARCHITECTURAL MISC. SECTIONS & DET'S SH#2	905-D-739
PLATFORM FRAMING AT EL 125'-3 - PLAN	905-D-713
ROOF FRAMING & DETAILS SH#1	905-D-714
STAIR SECTIONS & DETAILS SH#1	905-D-716
STAIR & PLATFORM SECTIONS & DETAILS	900D-2671 SH.1 THRU SH.4
CMR OPERATING AISLE ARCH PLANS & DET'S	905-D-195
SOLID CHEMICAL BLDG ARCH PLANS & ELEV'S	905-D-178

WVNS APPROVAL
COG. MGR.
COG. ENGR.
DRFT. SUPR. 7/13/89
MGR.
H&S MGR.

FOR DRAWING INDEX SEE DRAWING NO.

APPRVD WVNS CO.		EBASCO SERVICES INCORPORATED
PROJECT MGR		A/E O.F.S. NO. 2388 TASK ORDER
ENGINEER SUPV		FOR WEST VALLEY NUCLEAR SERVICES COMPANY, INC WEST VALLEY, NEW YORK
LEAD DISC ENGR		WEST VALLEY DEMONSTRATION PROJECT
DESIGN		VITRIFICATION FACILITY ARCHITECTURAL FLOOR PLAN EL. 125'-4¼"
CHECKED		
DRAWN	DATE	
DE-AC07-81NE44139 PROJECT NO.	SIZE D	INDEX CODE NUMBER: AREA, DR. TYP, CL, ORIG	DRAWING NO. 905D-735	REV. 15
19-CWV-02275 SUBCONTRACT NO.		
ISSUED FOR CONSTRUCTION	SCALE 1/8"=1'-0 UN	SPEC. CODES	A/E SHEET NO. 905-D-735B