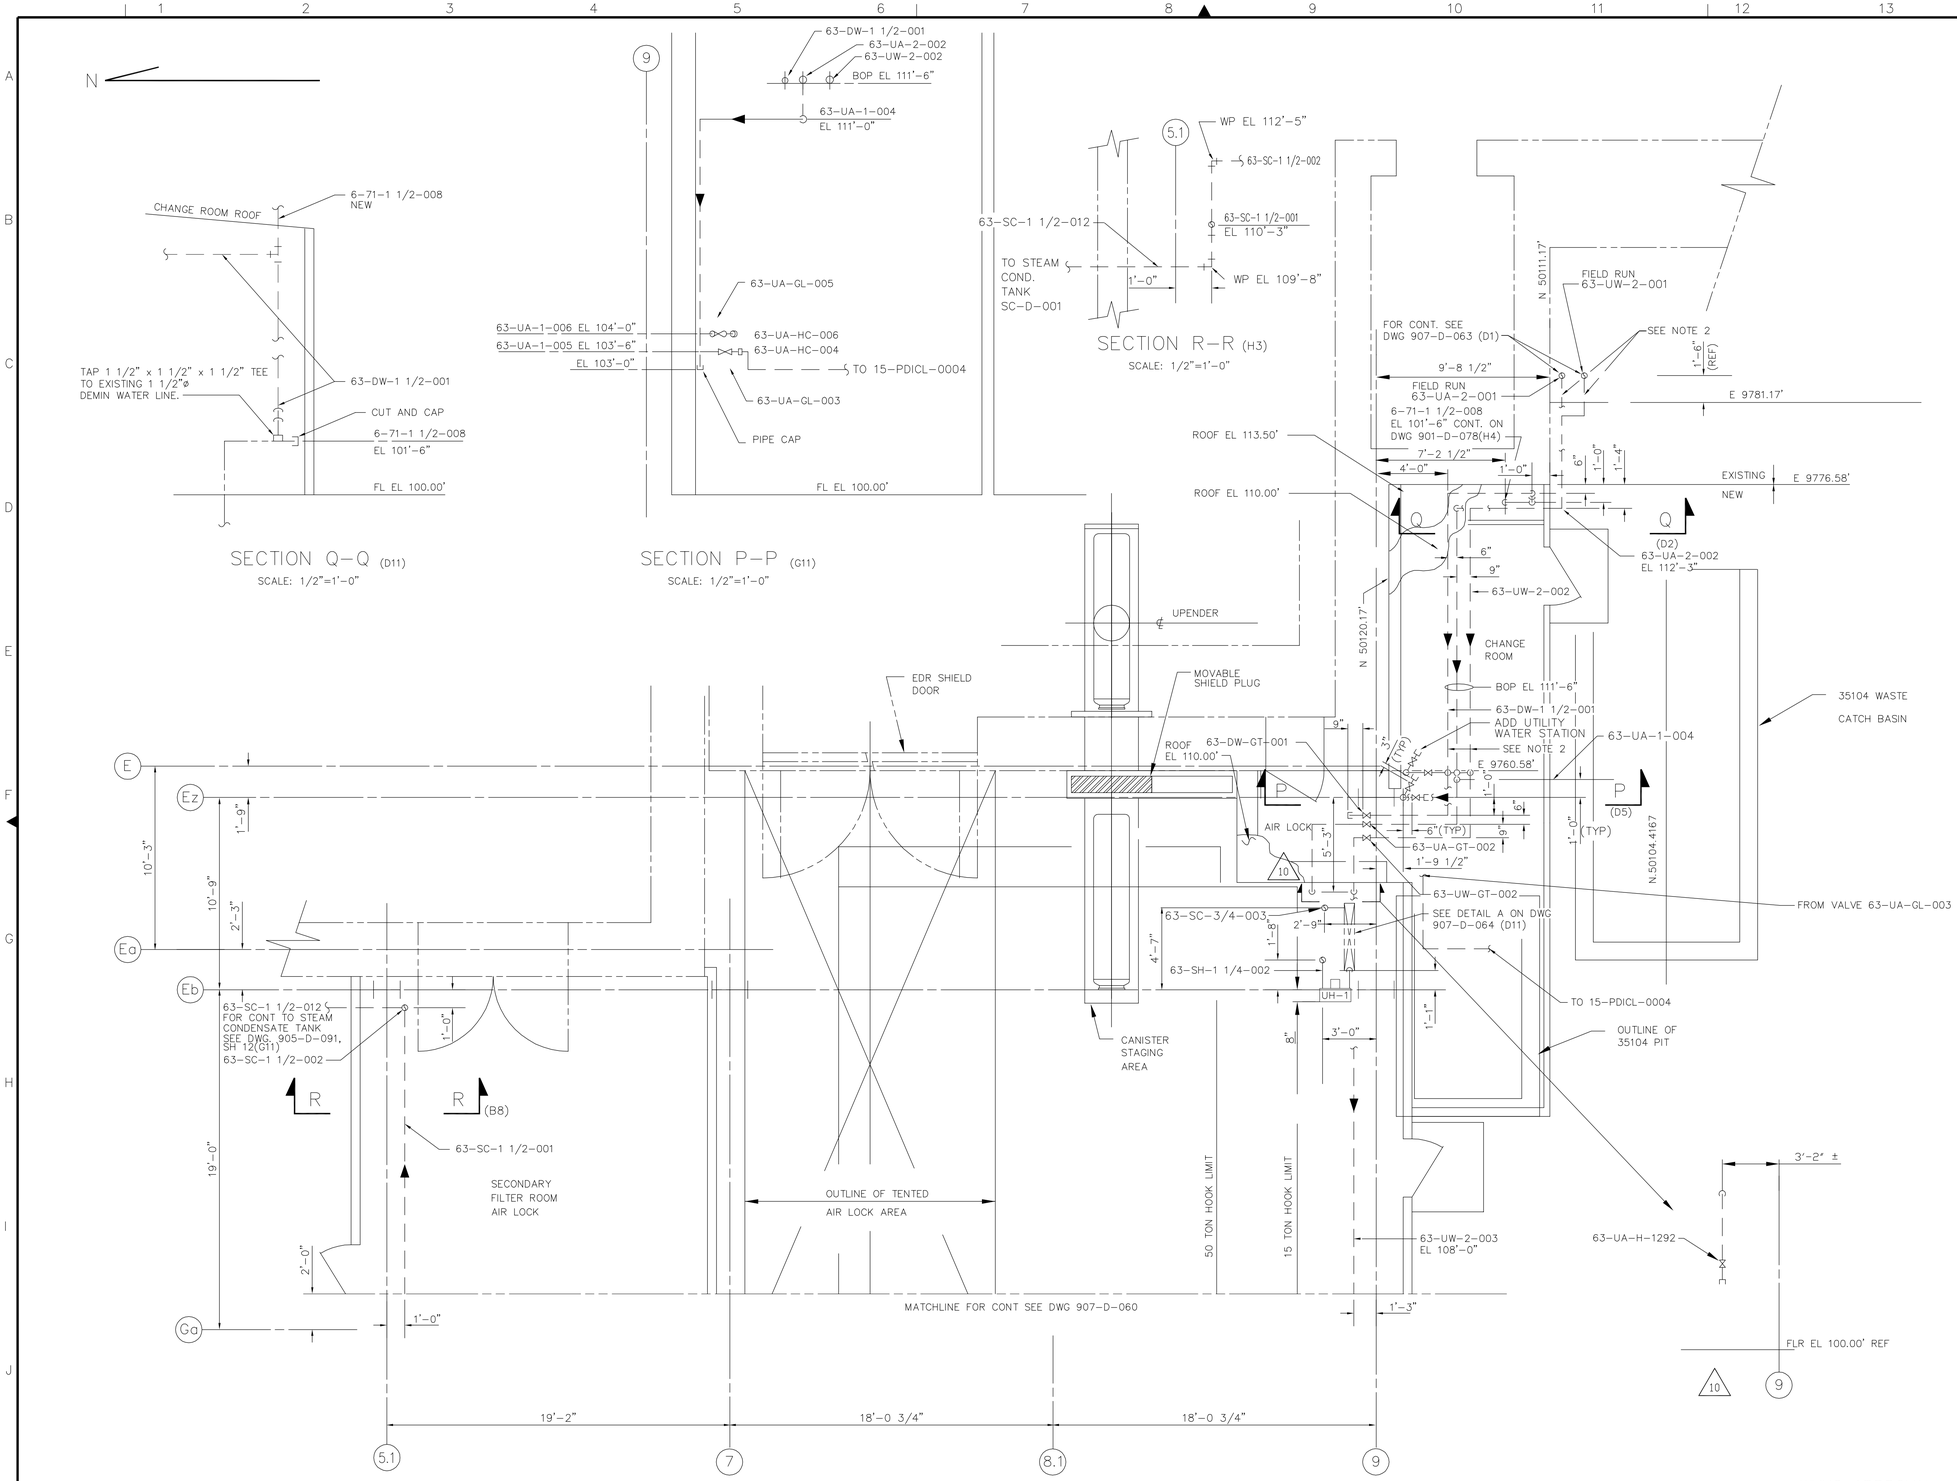

PLAN AT EL. 100.00'

SCALE: 1/4"=1'-0"

NO	DATE	REVISION	BY	CH	APPROVED	
B	~~06-02-94~~		LH	RJL	~~RJL~~ ~~AC~~ FJE	MMK
C	~~07-25-94~~		RJL	FJE	~~RJL~~ ~~FJE~~	MMK
		GENERAL REVISION PER DESIGN REVIEW COMMENTS				
0	12/30/94	ER 3194	JRH			
1	1/10/94	GEN REV PER ECN 8576	SRD	KQ	RMB	
2	7/7/95	ECN 9056	JLH	GLS		
3	8/1/95	FCN TM-0748	MJL	GLS		
4	9/26/95	FCN TM-1047	SAB	GLS		
5	10/31/95	FCN TM-1106, -1232, -1390	RAS	KQ		
6	11/18/96	FCN TM-2457	JHS	HAB		
7	5/8/2000	ECN 12607	CAM	JLH		
8	10/11/2000	ECN 12715	TFS	JLH		
9	2/15/2001	ECN 12566	CAM	HAB		
10	7/14/2003	ECN 25629	JLH	HAB		

NOTES:

1. FOR NOTES AND REFERENCE DRAWINGS SEE DRAWINGS:
   907-D-020
   907-D-060
   901-D-021, 901-D-078
   901-D-235, 901-D-350
2. FOR UTILITY WATER, UTILITY AIR, & DEMIN WATER, PIPING WHICH IS ROUTED OUTSIDE AND IN CHANGE ROOM IS TO BE INSULATED AND ELECTRICALLY HEAT TRACED. FOR DETAILS ON HEAT TRACING SEE DWG 900-D-5230 & CWD 907-B-304 SH 27.

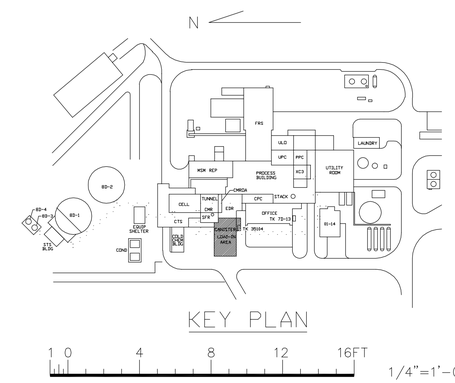

FOR DRAWING INDEX SEE DRAWING NO. _____

VERIFY ALL DOCUMENTS FOR CURRENT REVISION AND PENDING CHANGES PRIOR TO EACH USE
INIT _____ DATE _____

WVNS APPROVAL

COG. MGR.	T.E.COTTRELL
COG. ENGR.	L.E.DONOVAN
DRFT. SUPR.	J.R.HORTON
Q.A. APPVL.	D.L.DEMPSTER
SYS ENGR APPVL.	L.E.DONOVAN

APPRVD WVNS CO		Raytheon Engineers & Constructors – EBASCO Division
PROJECT MGR M KACZMARSKY	4/4/94	A/E O.F.S. NO. 4889 FOR TASK ORDER 032
ENGINEER SUPV F.J. EMMER	4/4/94	WEST VALLEY NUCLEAR SERVICES COMPANY, INC WEST VALLEY, NEW YORK
LEAD DISC ENG A. COCO	4/4/94	WEST VALLEY DEMONSTRATION PROJECT
DESIGN R.J. LEWKO	4/4/94	VITRIFICATION FACILITY LOAD-IN BUILDING PIPING PLAN @ EL 100.00'
CHECKED R.J. LEWKO	4/4/94	
DRAWN L. HANNICK	DATE 4/4/94	
DE-AC07-81NE44139 PROJECT NO.		SIZE D; INDEX CODE NUMBER: AREA, DR. TYP, CL, ORIG; DRAWING NO. 907-D-061; REV. 10
19-CWV-02275 SUBCONTRACT NO.		
ISSUED FOR CONSTRUCTION		SCALE AS NOTED; SPEC. CODES; A/E SHEET NO. 907-D-061 C

14 OPER: DICK LEWKO 15 DATE: 07-25-94 16 PRELIM REV: P1

DWG FILE: 90706102

129812 1=48.00