NO	DATE	REVISION	BY	CH	APPROVED
B	7-15-94	GENERAL REVISION			
0	8/12/94	ER 3028		JRH	
5	10/30/95	PER FCN 1374	MJL	DRS	
6	03/26/04	ECN 25909	LRO	HAB	
3	5/16/95	PER FCN TM-0307	MJL	GLS	MEM
4	6/27/95	PER FCN TM-0524, TM-0565 & ECN 9045	AAJ	GLS	

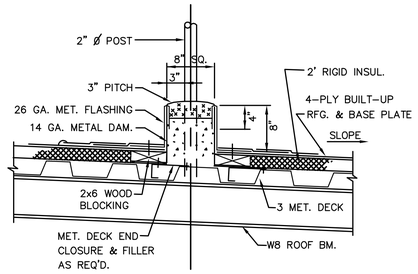

TYP. PITCH POCKET

@ HANDRAIL POST PENETRATION
SCALE: 1" = 1'-0"

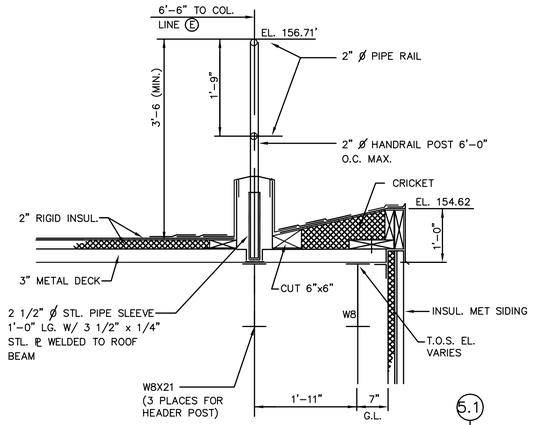

TYP. HANDRAIL DETAIL

SCALE: 3/4" = 1'-0"

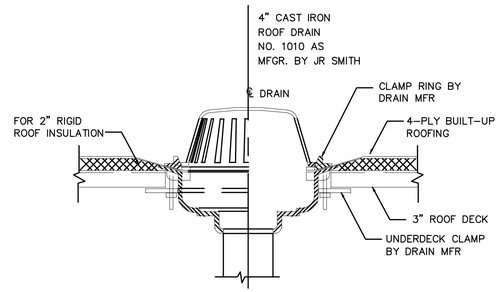

TYPICAL ROOF DRAIN DETAIL

NO SCALE

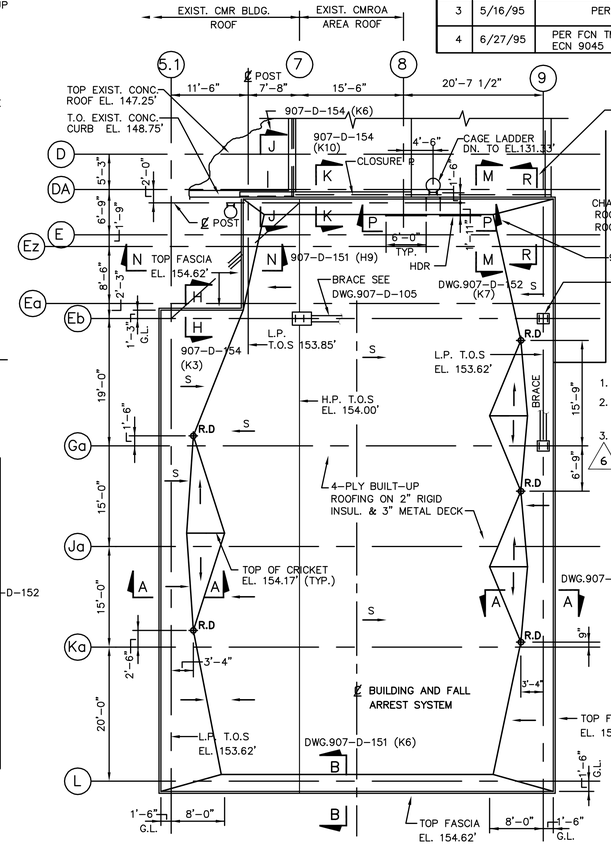

ROOF PLAN

SCALE : 3/32" = 1'-0"

NOTES :

1. FOR GENERAL NOTES SEE DWG 907-D-151
2. SEE SECTION 13400 FOR FALL ARREST SYSTEM PER WVNS CS-205
3. TEMPORARY CONCRETE SLAB APPROX 3" THICK, INSTALLED FEB. 2004. 4,000 PSI WITH 10 X 10-10 X 10 WWF SLAB CAST ON 3 MIL. POLY SHEET AS BOND BREAKER. PERIMETER FORMS CONSIST OF 2" X 2" ALUMINUM ANGLE ATTACHED TO CONCRETE FLOOR & STEEL EMBED PLATES WITH POWDER ACTUATED FASTENERS. FORMS REMAIN IN PLACE

REF. DWG :

VITRIFICATION FACILITY, LOAD-IN BUILDING, STAIRS & PLATFORMS 907-D-113

WVNS APPROVAL

COG. MGR. D.J. RICKETTSON FOR T.E.C.
COG. ENGR. L.E. DONOVAN
DRFT. SUPR. JOHN HORTON 8/12/94
Q.A. APPVL. R. CZYZEWSKI
SYS ENGR APPVL. L.E. DONOVAN

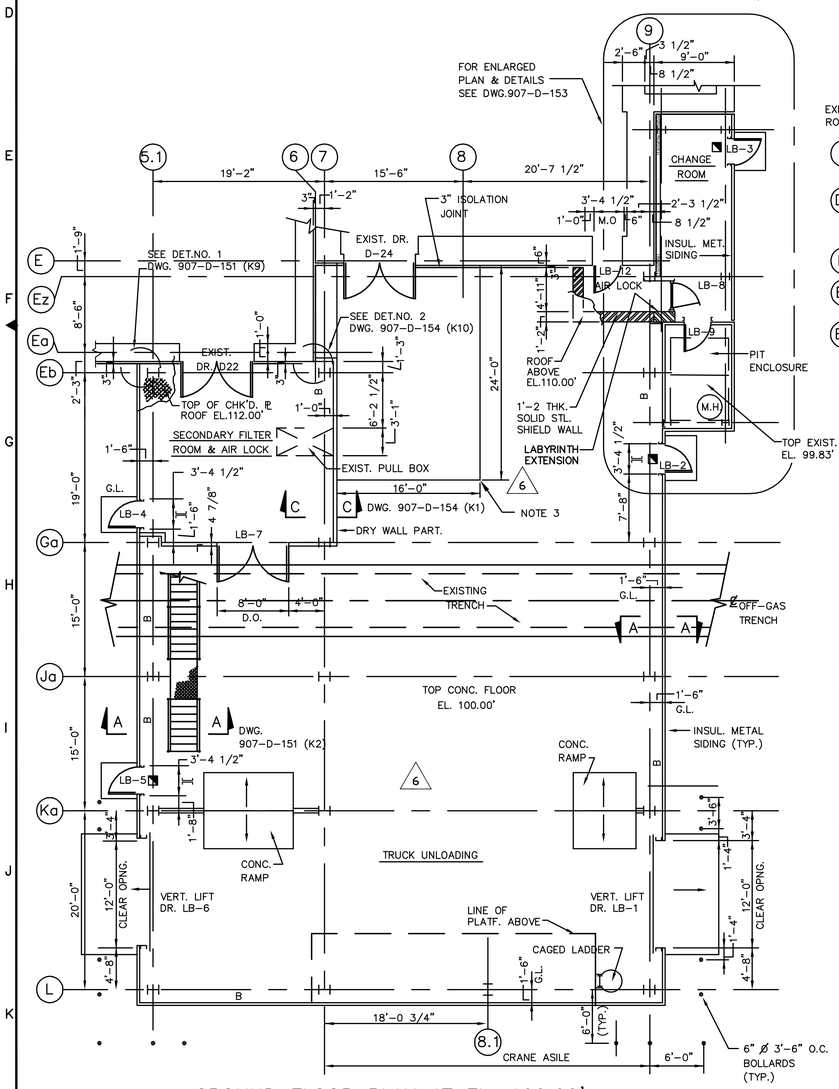

GROUND FLOOR PLAN AT EL. 100.00'

SCALE : 1/8" = 1'-0"

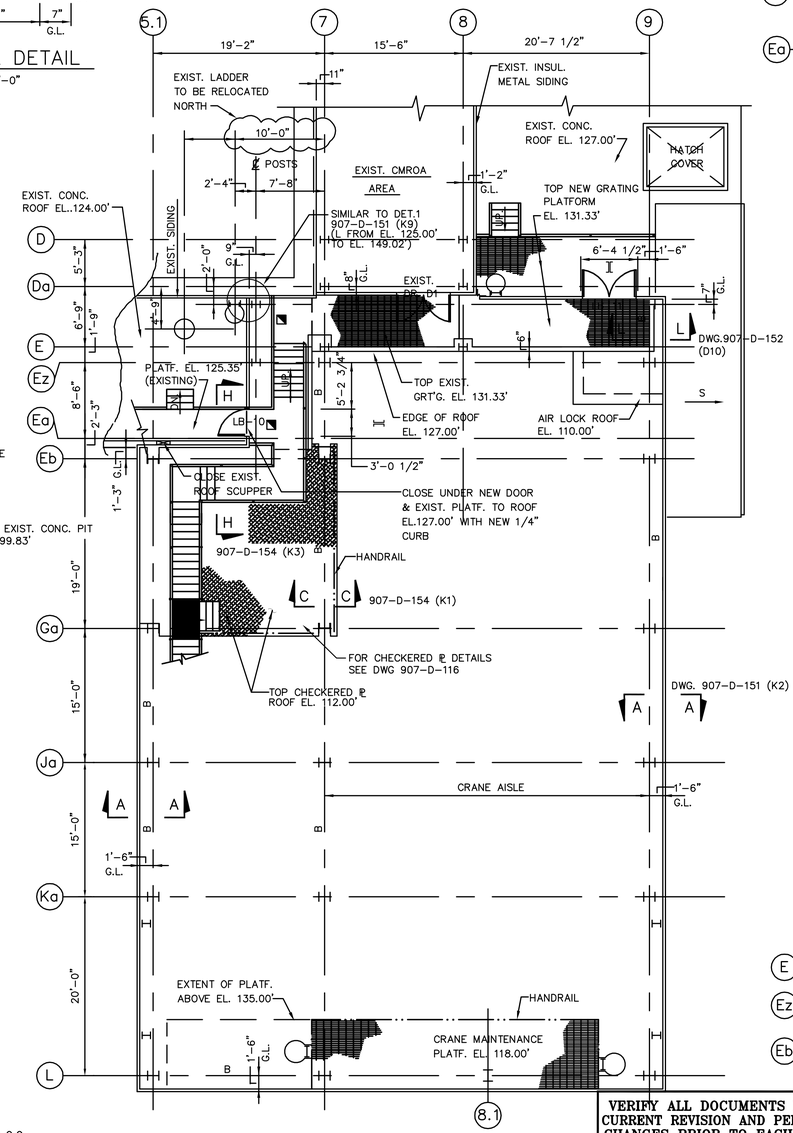

COMPOSITE PLAN SHOWING

EL. 112.00', EL.118.00', EL.124.00', EL.127.00', & EL.131.33'

SCALE : 1/8" = 1'-0"

VERIFY ALL DOCUMENTS FOR CURRENT REVISION AND PENDING CHANGES PRIOR TO EACH USE
INIT _____ DATE _____

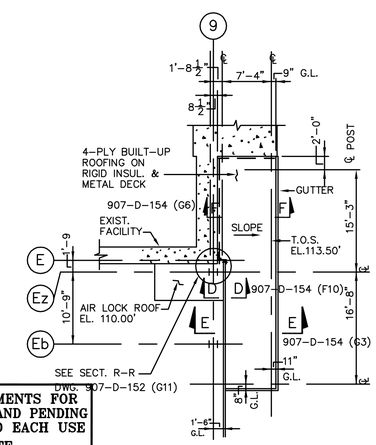

PART ROOF PLAN (& PIT ENCLOSURE)

(ABOVE CHANGE RM.)

SCALE : 3/32" = 1'-0"

1 0 8 16 24 32FT 1/8"=1'-0"
10 8 16 24 32 40FT 3/32"=1'-0

WORK THIS DWG. WITH DWGS. 907-D-101, 105, 106, 107, 111, 151, 152, 153 & 154

APPRVD WVNS CO		Raytheon Engineers & Constructors, Inc. - EBASCO Division
PROJECT MGR M KACZMARSKY	6-1-94	A/E O.F.S. NO. 4889 TASK ORDER 032
ENGINEER SUPV W CHAO	6-1-94	FOR WEST VALLEY NUCLEAR SERVICES COMPANY, INC WEST VALLEY, NEW YORK
LEAD DISC ENG P HARRISON	6-1-94	WEST VALLEY DEMONSTRATION PROJECT
DESIGN K ILACHINSKI	6-1-94	VITRIFICATION FACILITY LOAD-IN BUILDING ARCH. PLANS & DETAILS
CHECKED J SANTOSPIRITO	6-1-94	
DRAWN M. AVANTE	DATE 6-1-94	
DE-AC07-81NE44139 PROJECT NO.		SIZE D; INDEX CODE NUMBER (AREA / DR. TYP / CL / ORIG); DRAWING NO. 907-D-150; REV. 6
19-CWV-02275 SUBCONTRACT NO.		SCALE AS NOTED; SPEC. CODES; A/E SHEET NO. 907-D-150 B
ISSUED FOR CONSTRUCTION		

OPER: M. MELNIK DATE: 05-17-94 PRELIM REV: P1

DWG FILE: AD001

PLOT: 1=96

138982 1=96.00