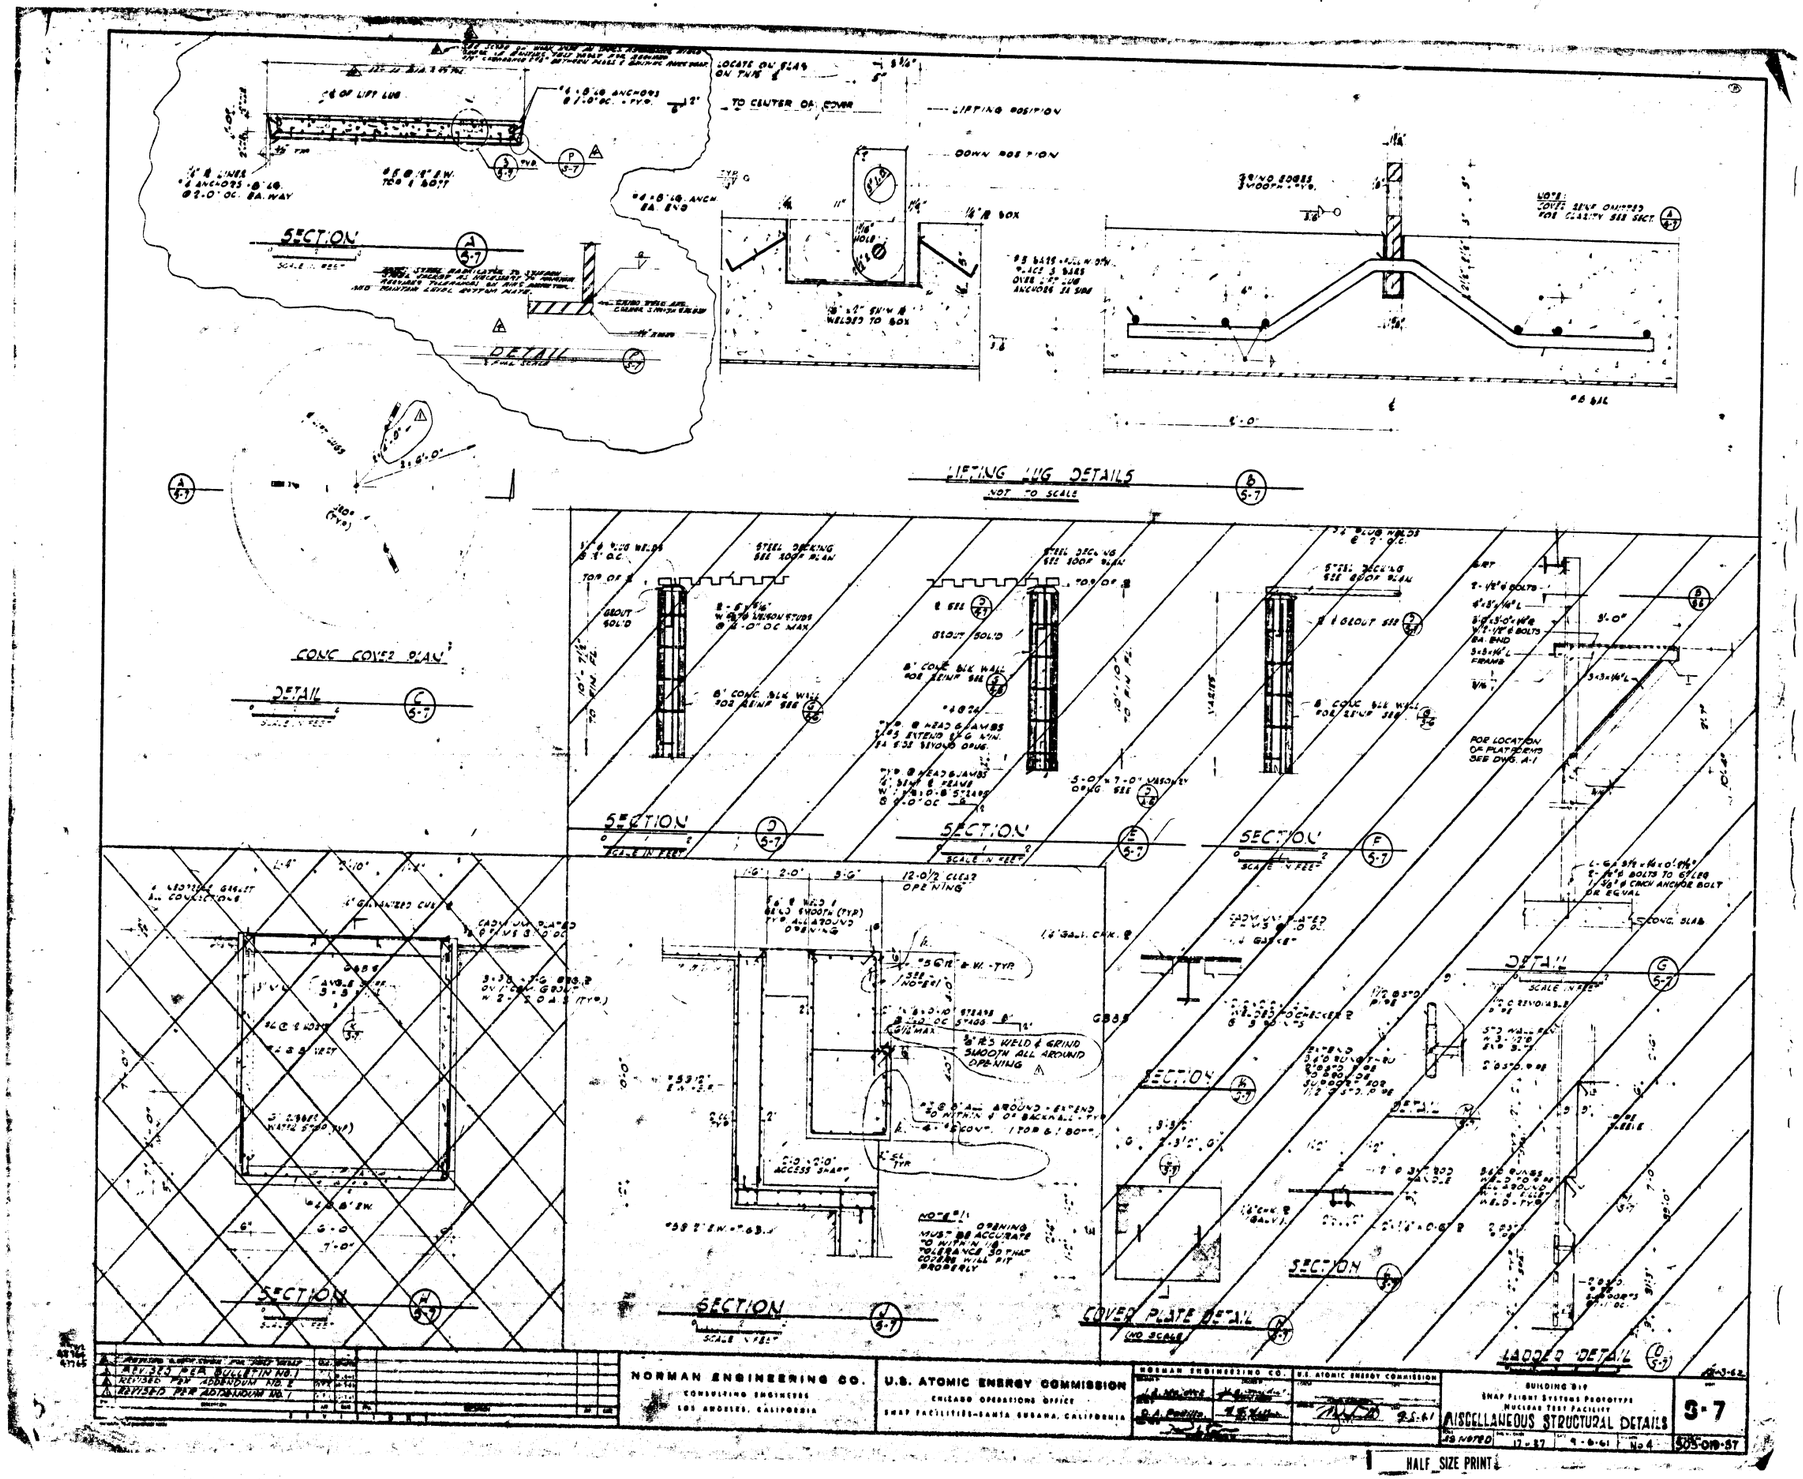
SECTION
DETAIL
LIFTING LUG DETAILS
NOT TO SCALE
CONC COVER PLAN
DETAIL
SECTION
SECTION
SECTION
SECTION
SECTION
SECTION
SECTION
COVER PLATE DETAIL
NO SCALE
DETAIL
LADDER DETAIL
NORMAN ENGINEERING CO.
CONSULTING ENGINEERS
LOS ANGELES, CALIFORNIA
U.S. ATOMIC ENERGY COMMISSION
CHICAGO OPERATIONS OFFICE
SNAP FACILITIES-SANTA SUSANA, CALIFORNIA
BUILDING 819
SNAP FLIGHT SYSTEMS PROTOTYPE
NUCLEAR TEST FACILITY
MISCELLANEOUS STRUCTURAL DETAILS
S-7
HALF SIZE PRINT