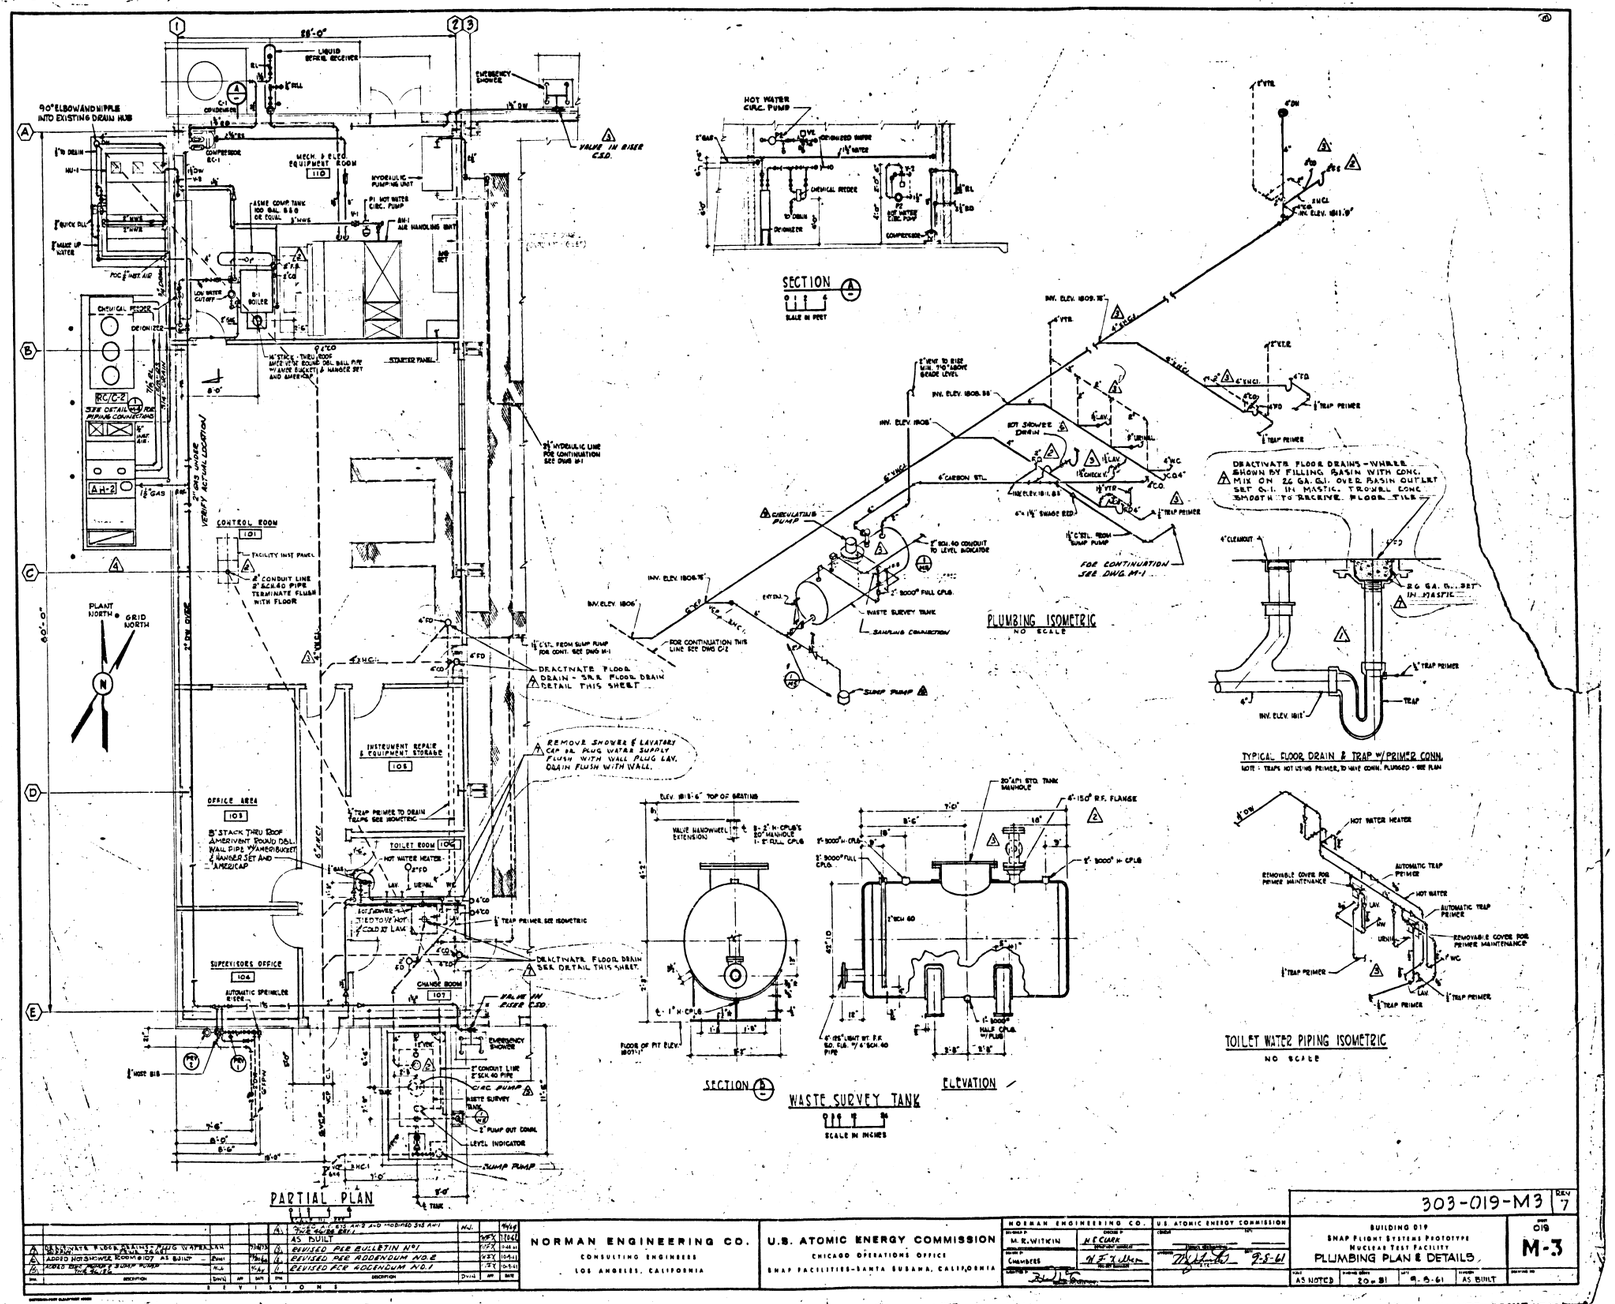

				A	AS BUILT		
A	REVISED PER BULLETIN No 1			B	REVISED PER ADDENDUM No 2		
B	REVISED PER ADDENDUM No 1			C	REVISED PER ADDENDUM No 1		

REVISIONS

NORMAN ENGINEERING CO.
CONSULTING ENGINEERS
LOS ANGELES, CALIFORNIA

U.S. ATOMIC ENERGY COMMISSION
CHICAGO OPERATIONS OFFICE
SNAP FACILITIES-SANTA SUSANA, CALIFORNIA

NORMAN ENGINEERING CO. — M. R. WITKIN — CHAMBERS — U.S. ATOMIC ENERGY COMMISSION — 9-8-61

303-019-M3 REV 7

BUILDING 019
SNAP FLIGHT SYSTEMS PROTOTYPE
NUCLEAR TEST FACILITY
PLUMBING PLAN & DETAILS

AS NOTED — 20-81 — 9-8-61 — AS BUILT

019 M-3

HALF SIZE PRINT