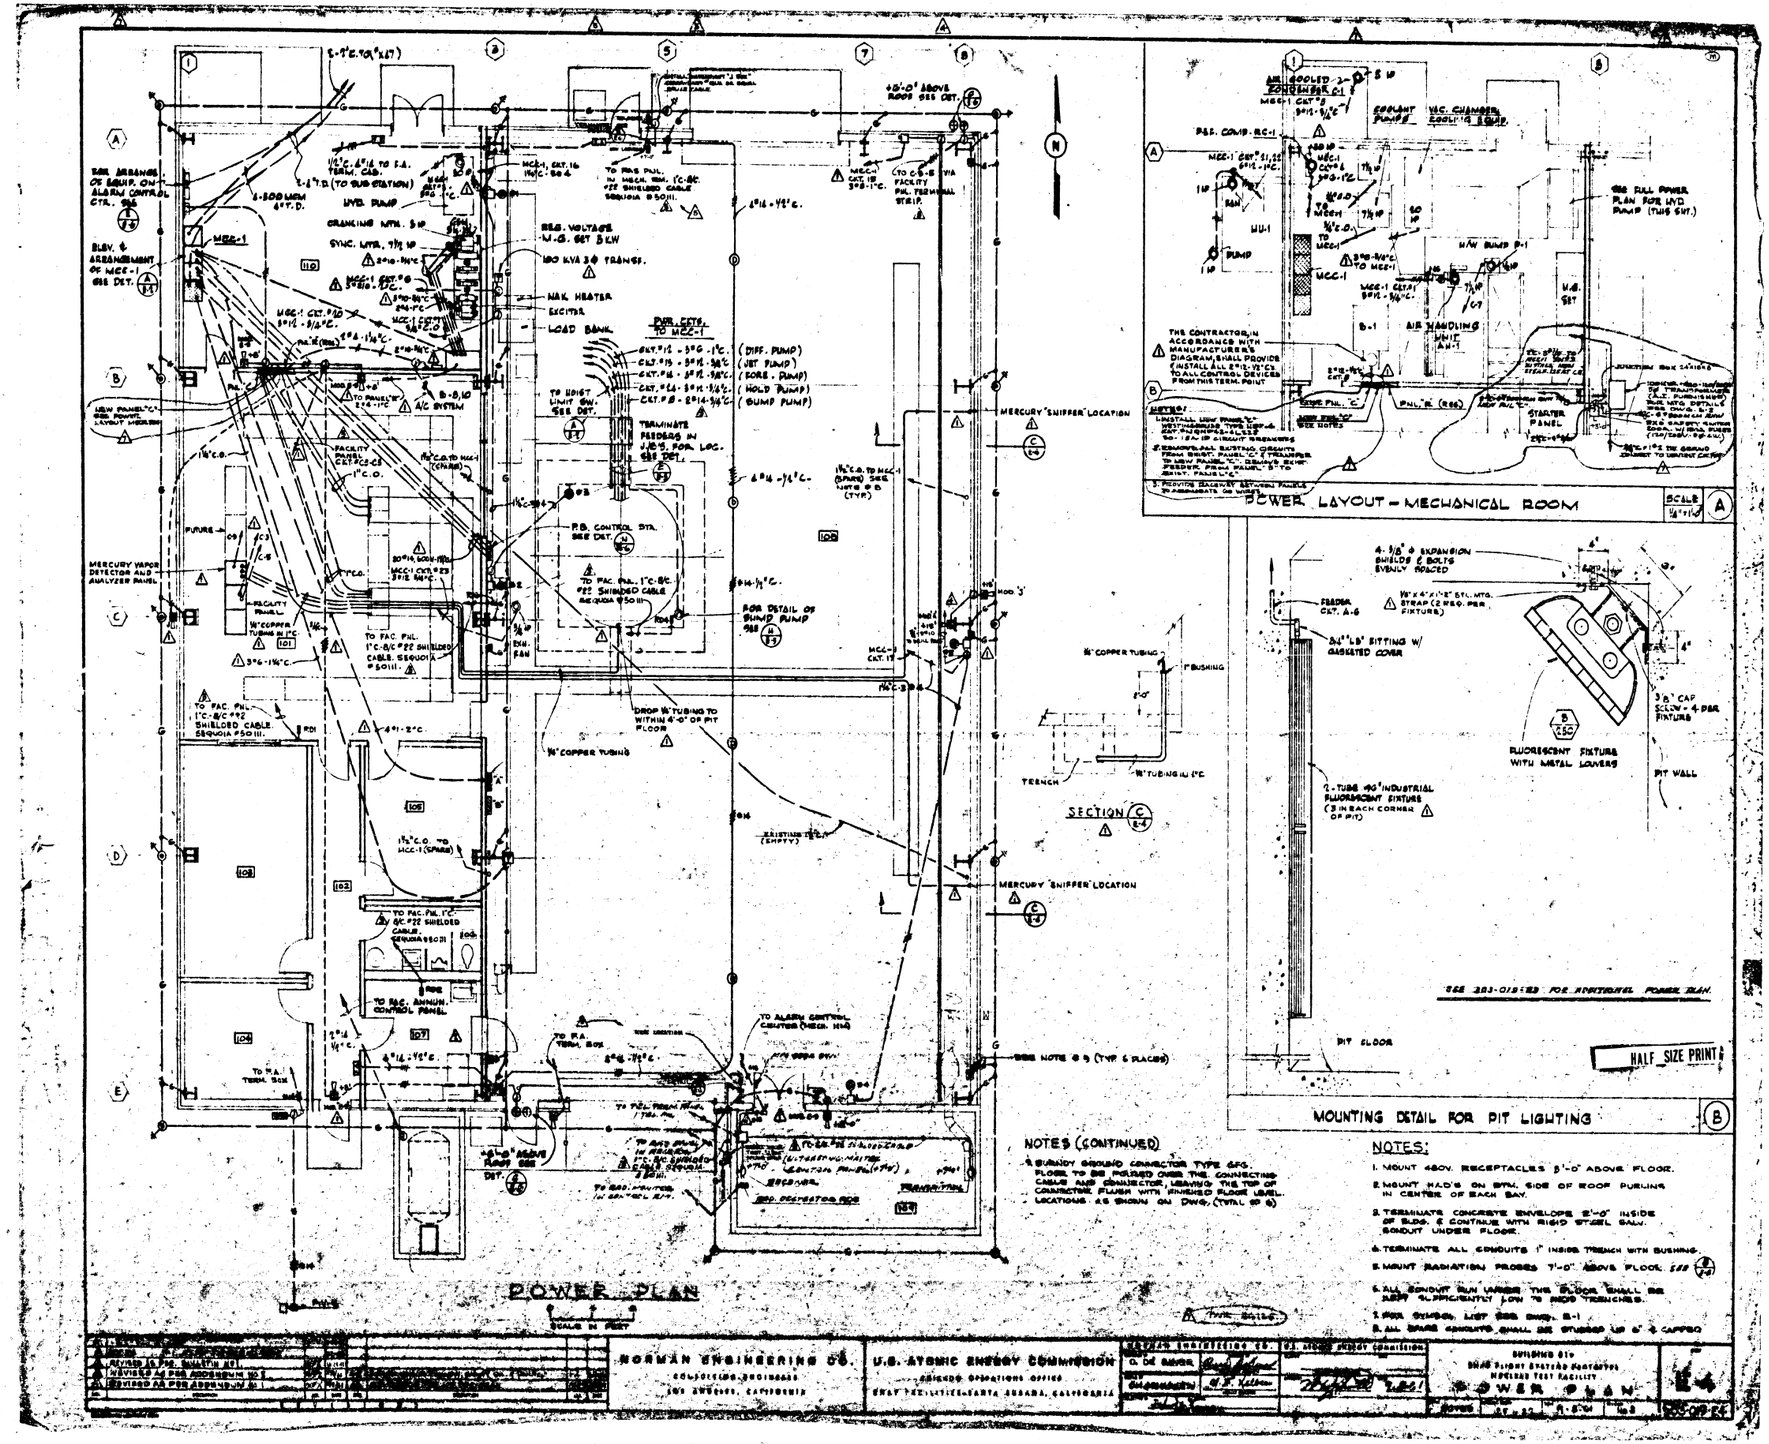
POWER PLAN
SCALE IN FEET
MERCURY VAPOR DETECTOR AND ANALYZER PANEL
MERCURY "SNIFFER" LOCATION
TO ALARM CONTROL CENTER (MECH. BLDG.)
TO R.A. TERMINAL BOX
TO R.E.C. ANNUN. CONTROL PANEL
TO P.B. CONTROL STA.
TO MCC-1 (SPARE)
TO MCC-1 CKT. 17
TO MCC-1 CKT. 16
TO MCC-1 CKT. 18
TO P.B.S. (TO SUB-STATION)
TO C.C.S.E. VIA FACILITY PHL. TERMINAL STRIP.
TO PHS PHL. IN MECH. BLDG. 1"C-B/C #22 SHIELDED CABLE SEQUOIA #5011.
TO FAC. PHL. 1"C-B/C #22 SHIELDED CABLE SEQUOIA #5011.
TO P