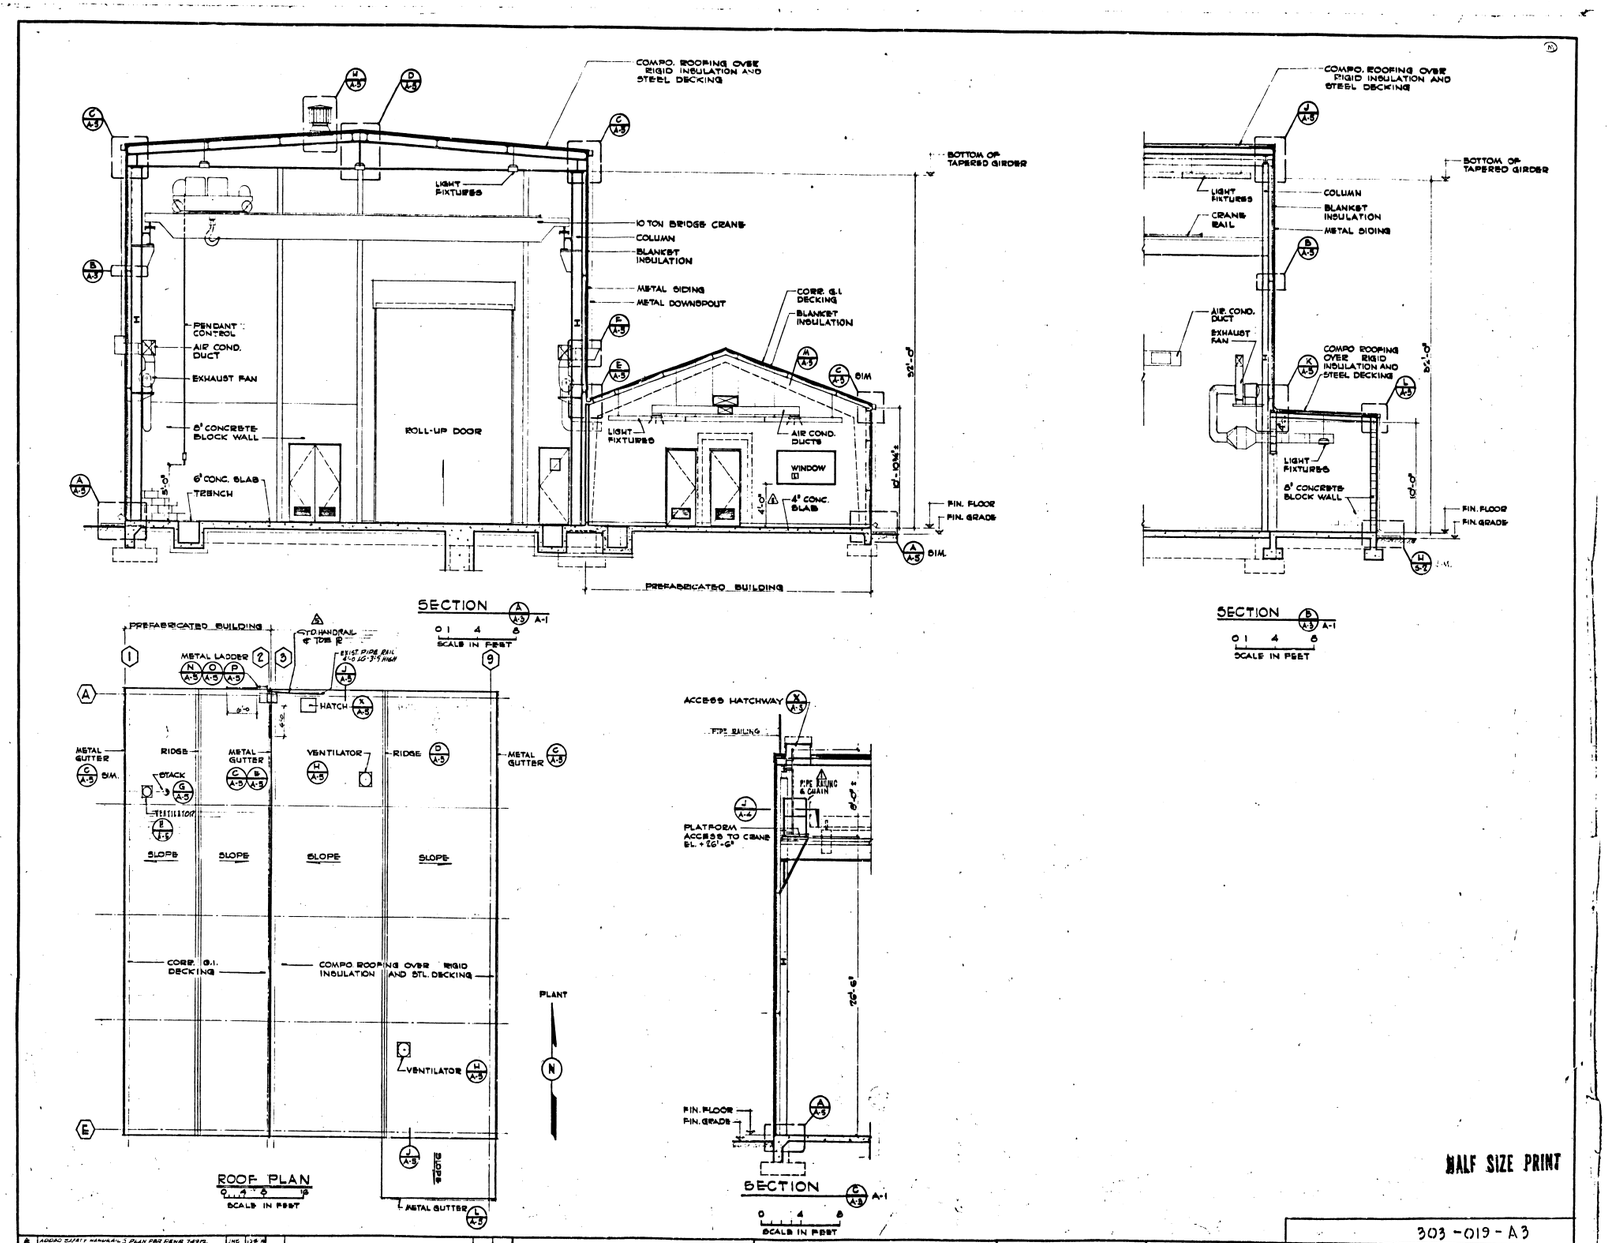

HALF SIZE PRINT

4	ADDED SAFETY HANDRAILS PLAN PER FIRM 74912		
4	AS BUILT		
3	REVISED PER BULLETIN NO 1		
2	REVISED PER 100-1-3 SH. 10.7		
1	REVISED PER 100-1-3 SH. 10.		

REVISIONS

NORMAN ENGINEERING CO.
CONSULTING ENGINEERS
LOS ANGELES, CALIFORNIA

U.S. ATOMIC ENERGY COMMISSION
CHICAGO OPERATIONS OFFICE
SNAP FACILITIES-SANTA SUSANA, CALIFORNIA

NORMAN ENGINEERING CO.
J.A. POST
J.A. MALDISK
A. MELLGREN

U.S. ATOMIC ENERGY COMMISSION
9-8-61

303-019-A3

BUILDING 019
SNAP FLIGHT SYSTEMS PROTOTYPE
NUCLEAR TEST FACILITY
SECTIONS & ROOF PLAN

019
A-3

AS NOTED
7-31
9-8-61