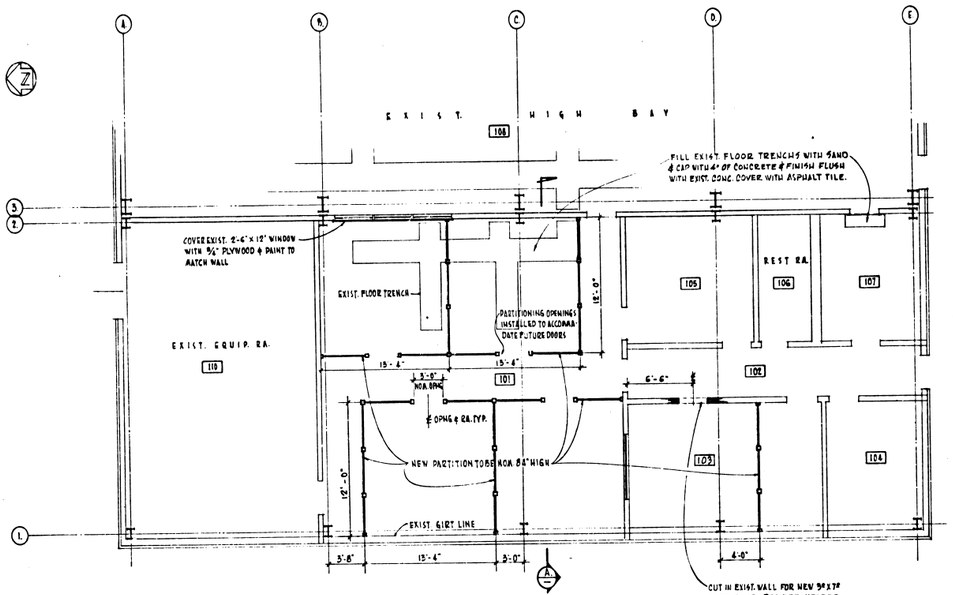

PARTIAL FLOOR PLAN
SCALE 1/4" = 1'-0"

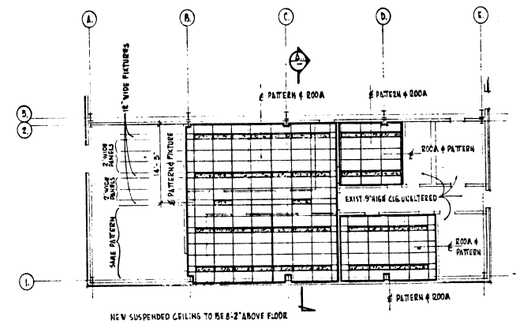

NEW SUSPENDED CEILING TO BE 8'-2" ABOVE FLOOR.
PANELS TO BE 2'X4' X 3/8" MIN. THICKNESS FIBERGLAS FINISHED ON SURFACE.
"T" HANGERS TO BE 4'-0" O.C. MIN. SPACING.
LIGHT FIXTURES TO BE 12" WIDE X 4' LONG. SEE DWG. 503-019-E

REFLECTED CEILING PLAN
SCALE 1/8" = 1'-0"

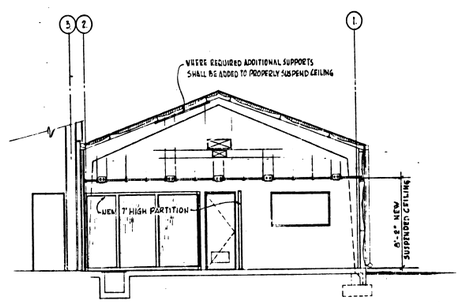

TRANSVERSE SECTION A
SCALE 1/4" = 1'-0"

REV.	DATE	DESCRIPTION	BY	BY

FACILITIES ENGINEERING

Atomics International
North American Rockwell

BUILDING PLANS & SECTION
L/MEC ENG. & ADMIN OFFICES
BUILDING 019 SANTA SUSANA

APPROVED BY	DESIGNED BY	RELEASE DATE	REF. DR.
			7690E 74601
APPROVED BY	DRAWN BY		DRAWING NO. 503-019-A8
APPROVED BY	CHECKED BY		REV. NO.

HALF SIZE PRINT