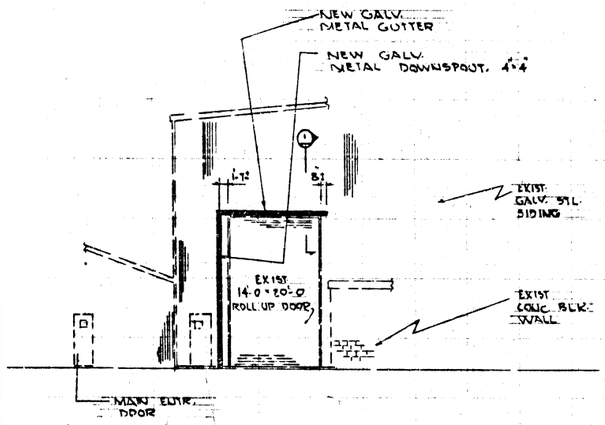

PARTIAL SOUTH ELEV.
1/8" = 1'-0

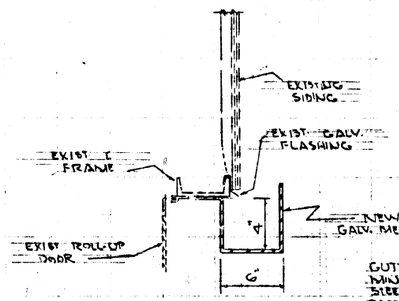

GUTTER & DOWNSPOUT SHALL BE MINIMUM OF 26 GAGE GALVANIZED STEEL.
FASTEN GUTTER SECURELY TO EXIST. CHANNEL BY WELDING OR S.M. SCREWS.
THE DOWNSPOUT SHALL BE ADEQUATELY TIED TO THE BUILDING.
ALL SHEET METAL SCREWS SHALL HAVE A NEOPRENE WASHER AGAINST THE STEEL AND A STEEL WASHER UNDER THE HEAD OF THE SCREW.

SECT 1
N.T.S.

REVISIONS			
SYM	DESCRIPTION	DATE	APPROVED

NOTES

1 – THE BUILDER SHALL VERIFY ALL EXISTING CONDITIONS AND DIMENSIONS BEFORE PROCEEDING WITH HIS WORK.

2 – RESTORATION OF EXISTING AREAS: ALL EXISTING CONCRETE, ASPHALTIC CONCRETE, FLOOR TILE, AND OTHER MATERIALS AND FINISH THAT ARE OF A SUBSTANDARD QUALITY OR APPEARANCE BECAUSE OF ANY WORK BY THE BUILDER SHALL BE RESTORED TO AN ACCEPTABLE CONDITION EQUIVALENT TO THAT OF NEW CONSTRUCTION.

3 – WHENEVER NEW CONCRETE IS PLACED ON OR ADJACENT TO EXISTING CONCRETE, THE EXISTING CONCRETE SHALL BE WIRE BRUSHED TO THE POINT OF EXPOSING THE COARSE AGGREGATE, AND THE SURFACE THEN SLUSHED WITH A LAYER OF NEAT CEMENT GROUT. PLACE THE NEW CONCRETE BEFORE THE GROUT SETS.

4 – NEW CONCRETE SHALL ATTAIN A MINIMUM STRENGTH OF 2500 P.S.I. AT 28 DAYS USING A MAXIMUM OF 6 3/4 GALLONS OF WATER PER SACK OF CEMENT.

5 – BUILDER SHALL REMOVE ALL DEBRIS FROM THE JOB SITE AND PROPERLY DISPOSE OF SAME AS DIRECTED BY A.I.

6 – PAINT ALL EXPOSED STEEL IN ADDITION TO THE SHOP COAT WITH TWO COATS OF HEAVY DUTY ENAMEL. COLOR SHALL BE GRAY. COLOR CODE NO "d" AS GIVEN BY THE CONT. CORP. OF AMERICA'S COLOR HARMONY MANUAL, 3RD EDITION.
(DO NOT PAINT GALV. METAL)

WORK THIS DWG WITH DWG 303-019 SB

JWR - 53059
JIR 763-71551

NOTICE
THIS DRAWING INVOLVES CONFIDENTIAL PROPRIETARY DESIGN INFORMATION OF ATOMICS INTERNATIONAL, A DIVISION OF NORTH AMERICAN AVIATION, INC. AND ALL RIGHTS ARE EXPRESSLY RESERVED. IT IS SUBMITTED UNDER A TRUST RELATIONSHIP FOR A SPECIFIED PURPOSE. IT IS AGREED THAT IT WILL NOT BE USED FOR ANY OTHER PURPOSE, NOR ITS CONTENTS REVEALED TO ANYONE EXCEPT FOR THAT PURPOSE, NOR COPIED IN WHOLE OR IN PART, NOR ITS DESIGN FEATURES USED IN OTHER PROJECTS. IT WILL BE RETURNED TO ATOMICS INTERNATIONAL WHEN NO LONGER REQUIRED OR UPON REQUEST.

ATOMICS INTERNATIONAL
A DIVISION OF NORTH AMERICAN AVIATION, INC.
8900 DESOTO AVENUE, CANOGA PARK, CALIF.

SANTA SUSANA FACILITY # BLD'G 019
MODIFICATIONS TO SOUTH BAY ENTRANCE
ELEVATION & SECTIONS

DRAWN	W. SUMERSHAW	4-64	DWG. SIZE D	303-019-59
CHECKED				
ENGINEER	[illegible]	[illegible]	SCALE NONE	
APPROVED	[illegible]	[illegible]		SHEET NO. OF

REDUCED DRAWING