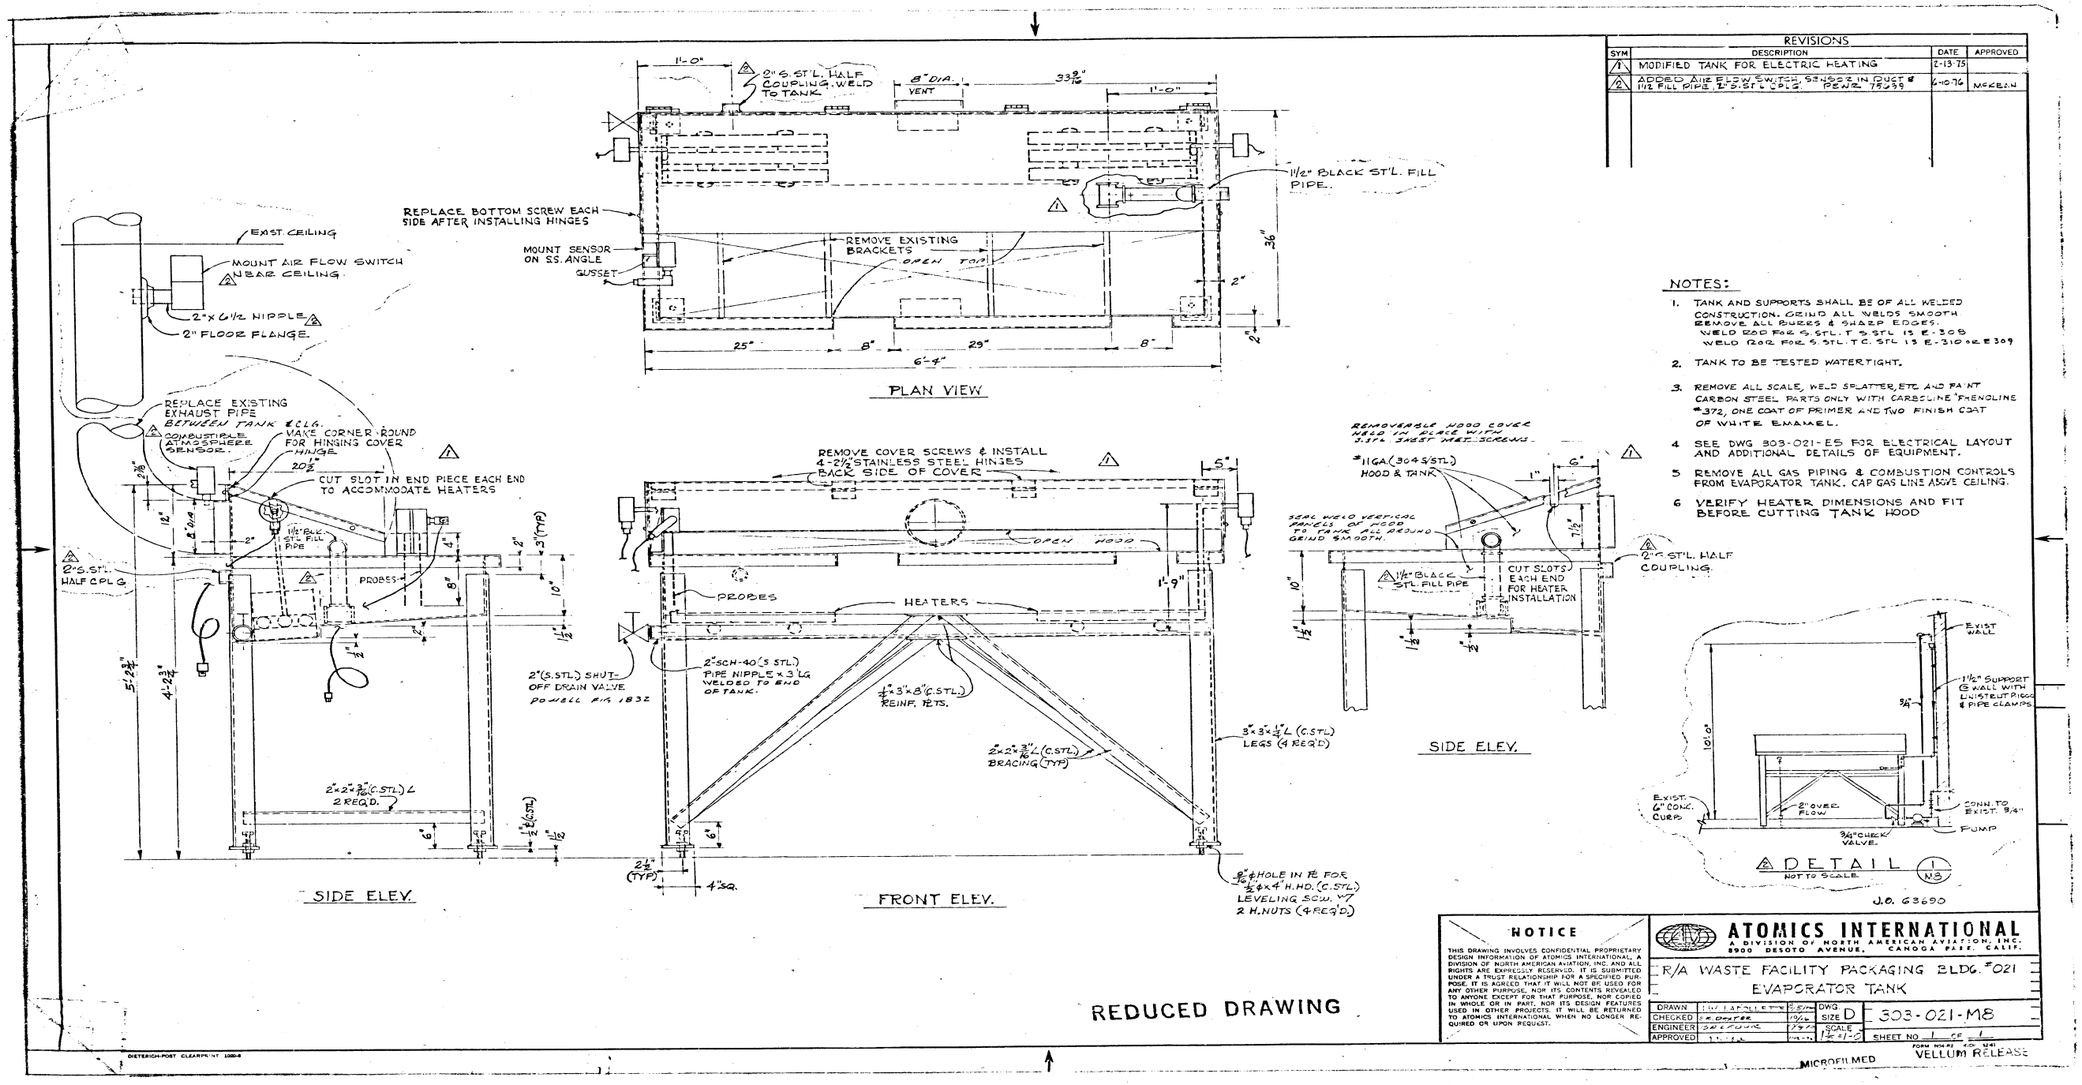

NOTES:

1. TANK AND SUPPORTS SHALL BE OF ALL WELDED CONSTRUCTION. GRIND ALL WELDS SMOOTH. REMOVE ALL BURRS & SHARP EDGES. WELD ROD FOR S. STL. T. S. STL IS E-308 WELD ROD FOR S. STL. T.C. STL IS E-310 OR E 309
2. TANK TO BE TESTED WATERTIGHT.
3. REMOVE ALL SCALE, WELD SPLATTER, ETC AND PAINT CARBON STEEL PARTS ONLY WITH CARBOLINE "PHENOLINE #372, ONE COAT OF PRIMER AND TWO FINISH COAT OF WHITE EMAMEL.
4. SEE DWG 303-021-ES FOR ELECTRICAL LAYOUT AND ADDITIONAL DETAILS OF EQUIPMENT.
5. REMOVE ALL GAS PIPING & COMBUSTION CONTROLS FROM EVAPORATOR TANK. CAP GAS LINE ABOVE CEILING.
6. VERIFY HEATER DIMENSIONS AND FIT BEFORE CUTTING TANK HOOD

REVISIONS

SYM	DESCRIPTION	DATE	APPROVED
1	MODIFIED TANK FOR ELECTRIC HEATING	2-13-75	
2	ADDED AIR FLOW SWITCH, SENSOR IN DUCT & 1 1/2 FILL PIPE, 2" S. ST'L CPLG. PENR. 75639	6-10-76	McKEAN

REDUCED DRAWING

NOTICE

THIS DRAWING INVOLVES CONFIDENTIAL PROPRIETARY DESIGN INFORMATION OF ATOMICS INTERNATIONAL, A DIVISION OF NORTH AMERICAN AVIATION, INC. AND ALL RIGHTS ARE EXPRESSLY RESERVED. IT IS SUBMITTED UNDER A TRUST RELATIONSHIP FOR A SPECIFIED PURPOSE. IT IS AGREED THAT IT WILL NOT BE USED FOR ANY OTHER PURPOSE, NOR ITS CONTENTS REVEALED TO ANYONE EXCEPT FOR THAT PURPOSE, NOR COPIED IN WHOLE OR IN PART, NOR ITS DESIGN FEATURES USED IN OTHER PROJECTS. IT WILL BE RETURNED TO ATOMICS INTERNATIONAL WHEN NO LONGER REQUIRED OR UPON REQUEST.

ATOMICS INTERNATIONAL
A DIVISION OF NORTH AMERICAN AVIATION, INC.
8900 DESOTO AVENUE, CANOGA PARK, CALIF.

R/A WASTE FACILITY PACKAGING BLDG. #021
EVAPORATOR TANK

DRAWN	[illegible]	DWG. SIZE D	303-021-M8
CHECKED	[illegible]		
ENGINEER	[illegible]	SCALE 1/4"=1'-0"	SHEET NO 1 OF 1
APPROVED	[illegible]		

FORM NO. R2 REV. 12-61
VELLUM RELEASE

MICROFILMED

DIETERICH-POST CLEARPRINT 1000-8