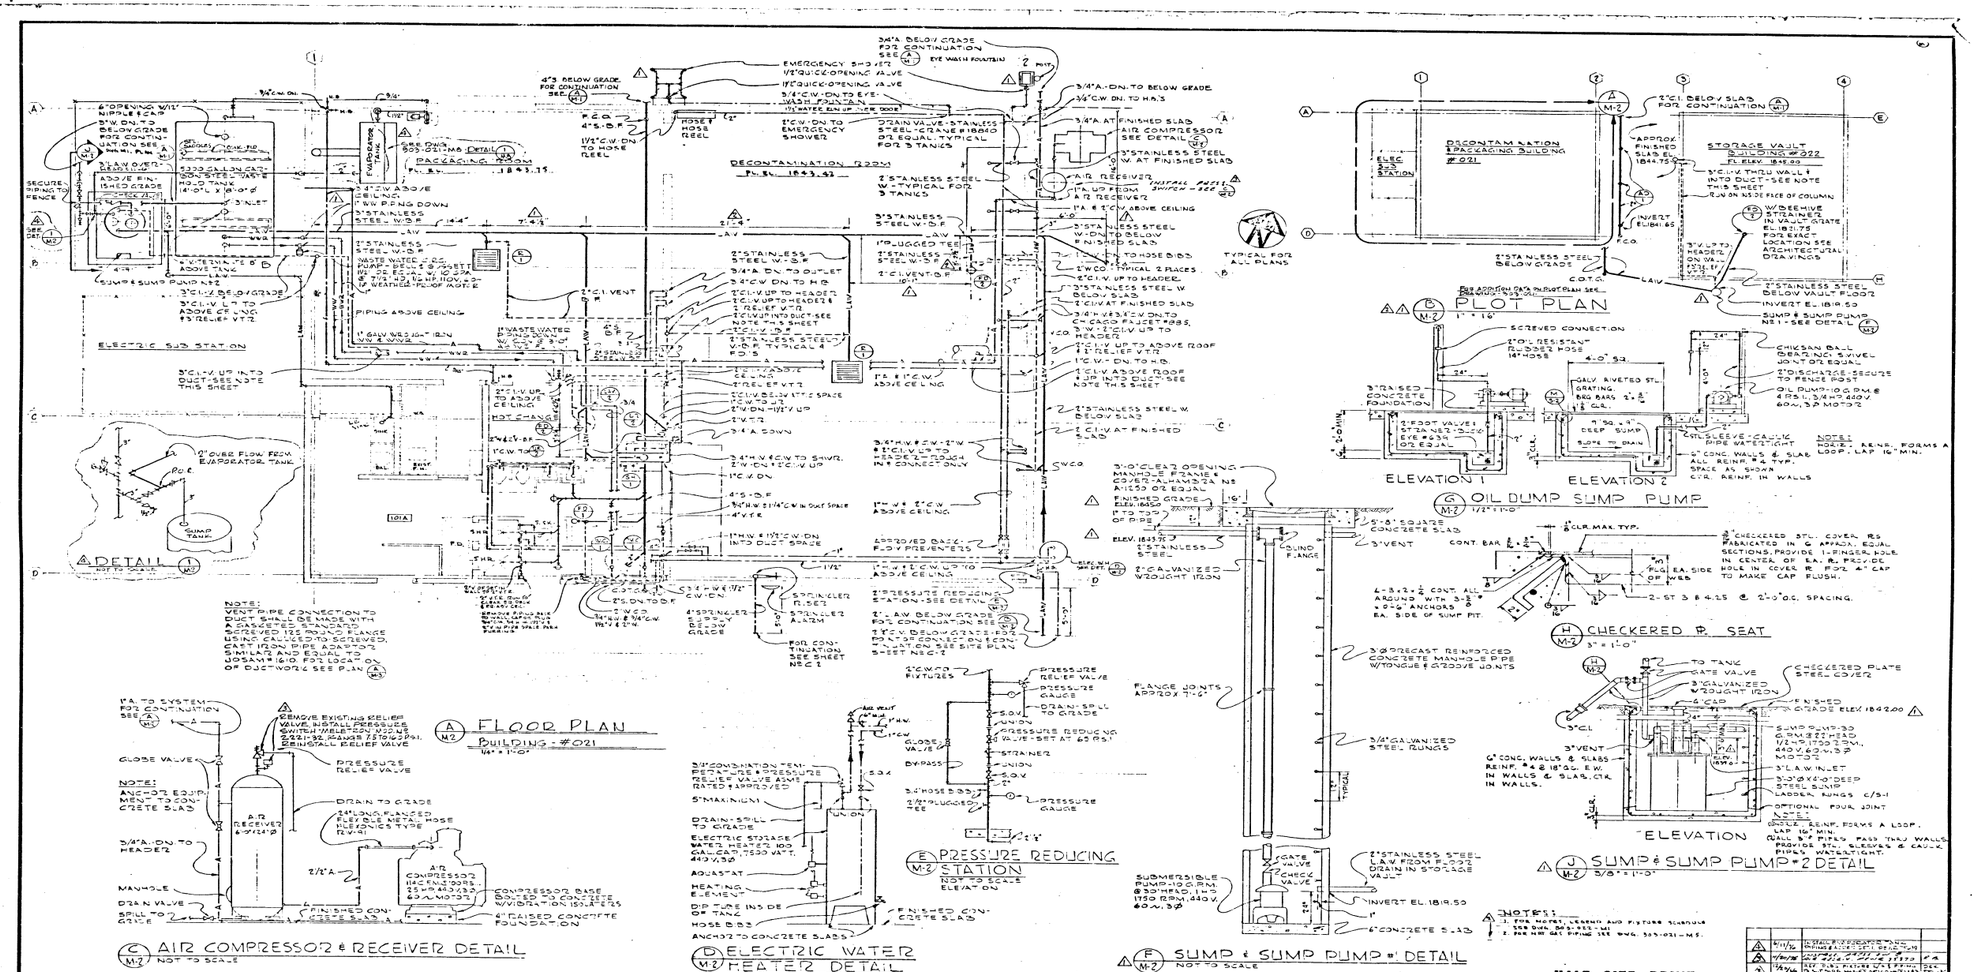

HALF SIZE PRINT

APPROVED U.S. ATOMIC ENERGY COMMISSION 9-25-58	William J. Lessman Jr. 9/25/58	DANIEL, MANN, JOHNSON, & MENDENHALL ARCHITECTS & ENGINEERS 3325 WILSHIRE BOULEVARD - LOS ANGELES 5, CALIFORNIA - TELEPHONE DUNKIRK 1-3663	PREPARED FOR U.S. ATOMIC ENERGY COMMISSION CHICAGO OPERATIONS OFFICE

JOB TITLE	R/A WASTE AND FUEL STORAGE SANTA SUSANA, CALIFORNIA
SHEET TITLE	PLUMBING FLOOR PLANS & DETAILS
JOB NO.	204-1-1
DATE	SEPT. 25, 1958
MICROFILMED	303-022-M2