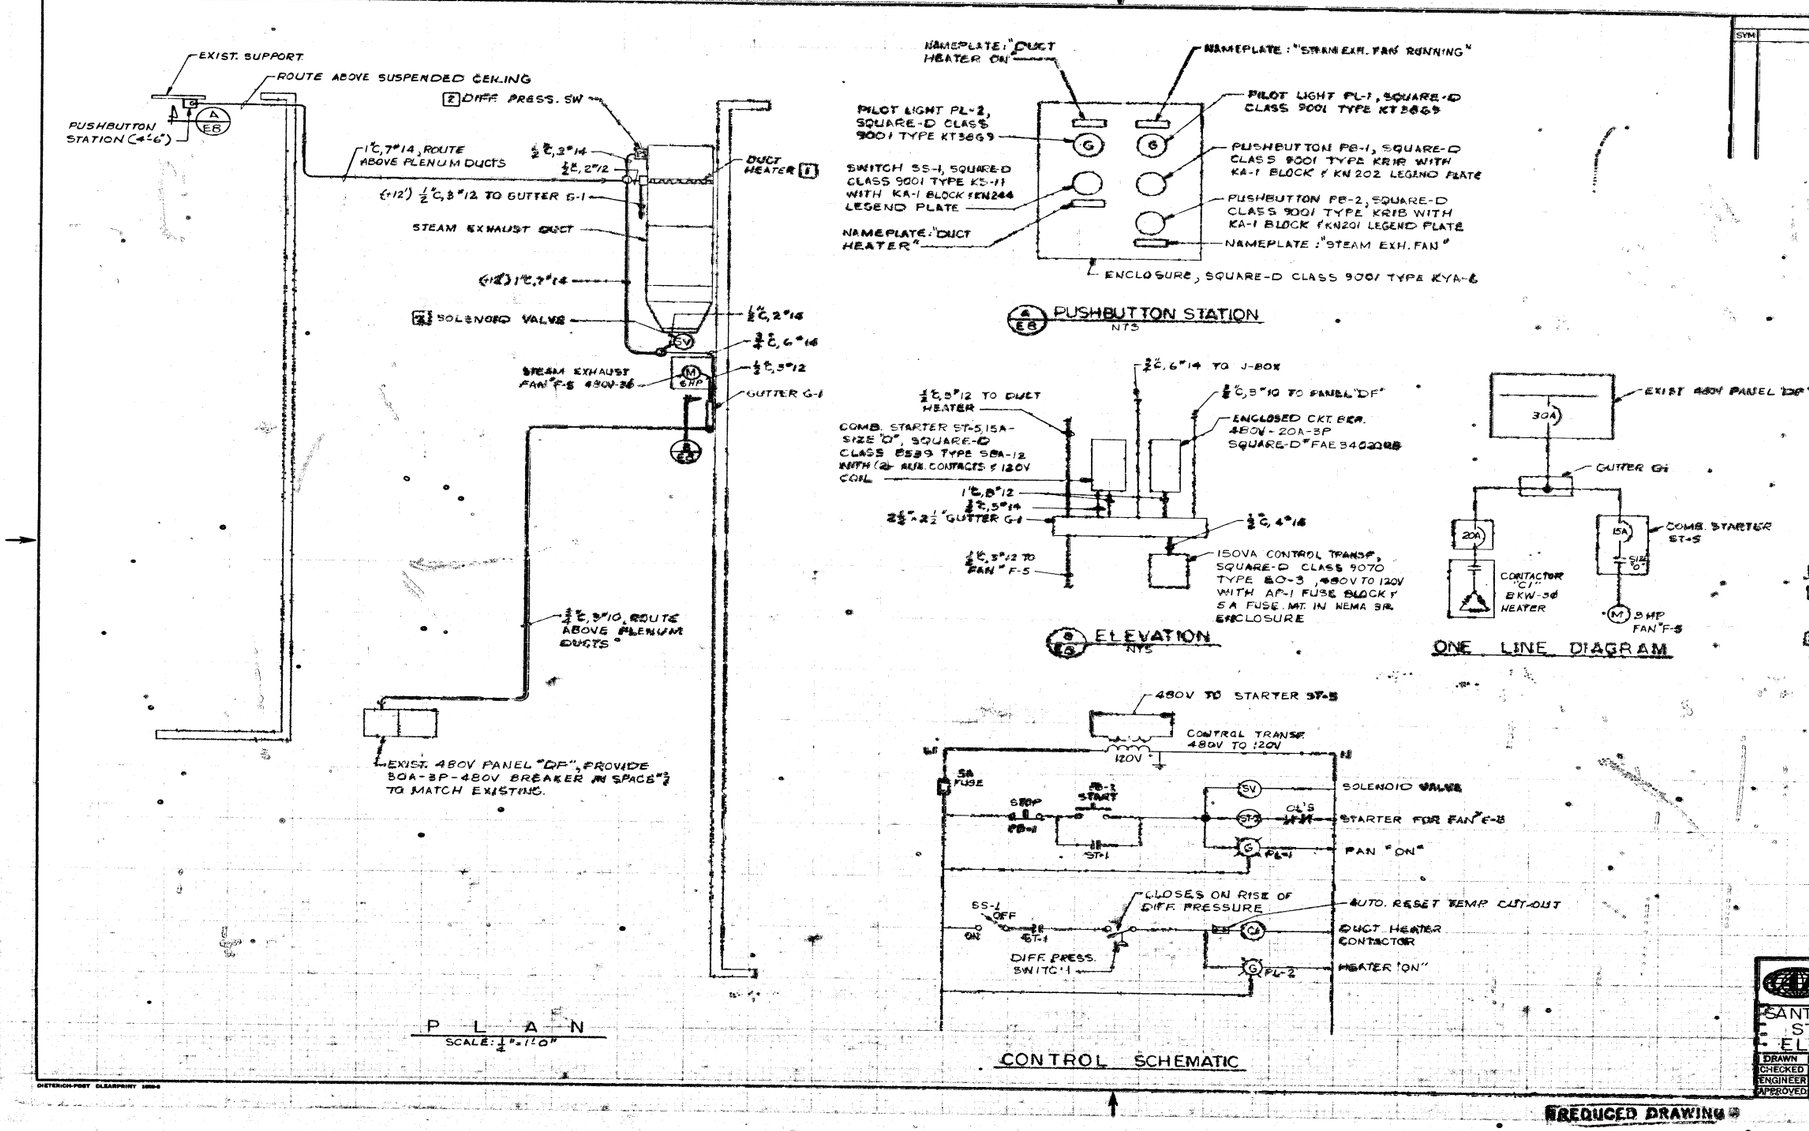

NOTES

1. DUCT HEATER CONTACTOR & CUT-OUT FURNISHED WITH HEATER UNDER MECHANICAL SECTION.
2. FURNISHED UNDER MECHANICAL SECTION.
3. NAMEPLATES SHALL BE LAMINATED PLASTIC MIL-P-78A, TYPE NDP, WHITE ON BLACK BACKGROUND, ENGRAVED AS SHOWN.

REVISIONS			
SYM	DESCRIPTION	DATE	APPROVED

PEWR 63690

ATOMICS INTERNATIONAL
A DIVISION OF NORTH AMERICAN AVIATION, INC.
8900 DESOTO AVENUE, CANOGA PARK, CALIF.

SANTA SUSANA FACILITY - BLDG. 021
STEAM EXHAUST SYSTEM
ELECTRICAL PLAN & DETAILS

DRAWN	R. Homer	DWG. SIZE	D
CHECKED	N.B. Krug		303-021-E8
ENGINEER	J. Evans	SCALE AS NOTED	
APPROVED	N.B. Krug		SHEET NO. ___ OF ___

REDUCED DRAWING

VELLUM RELEASE