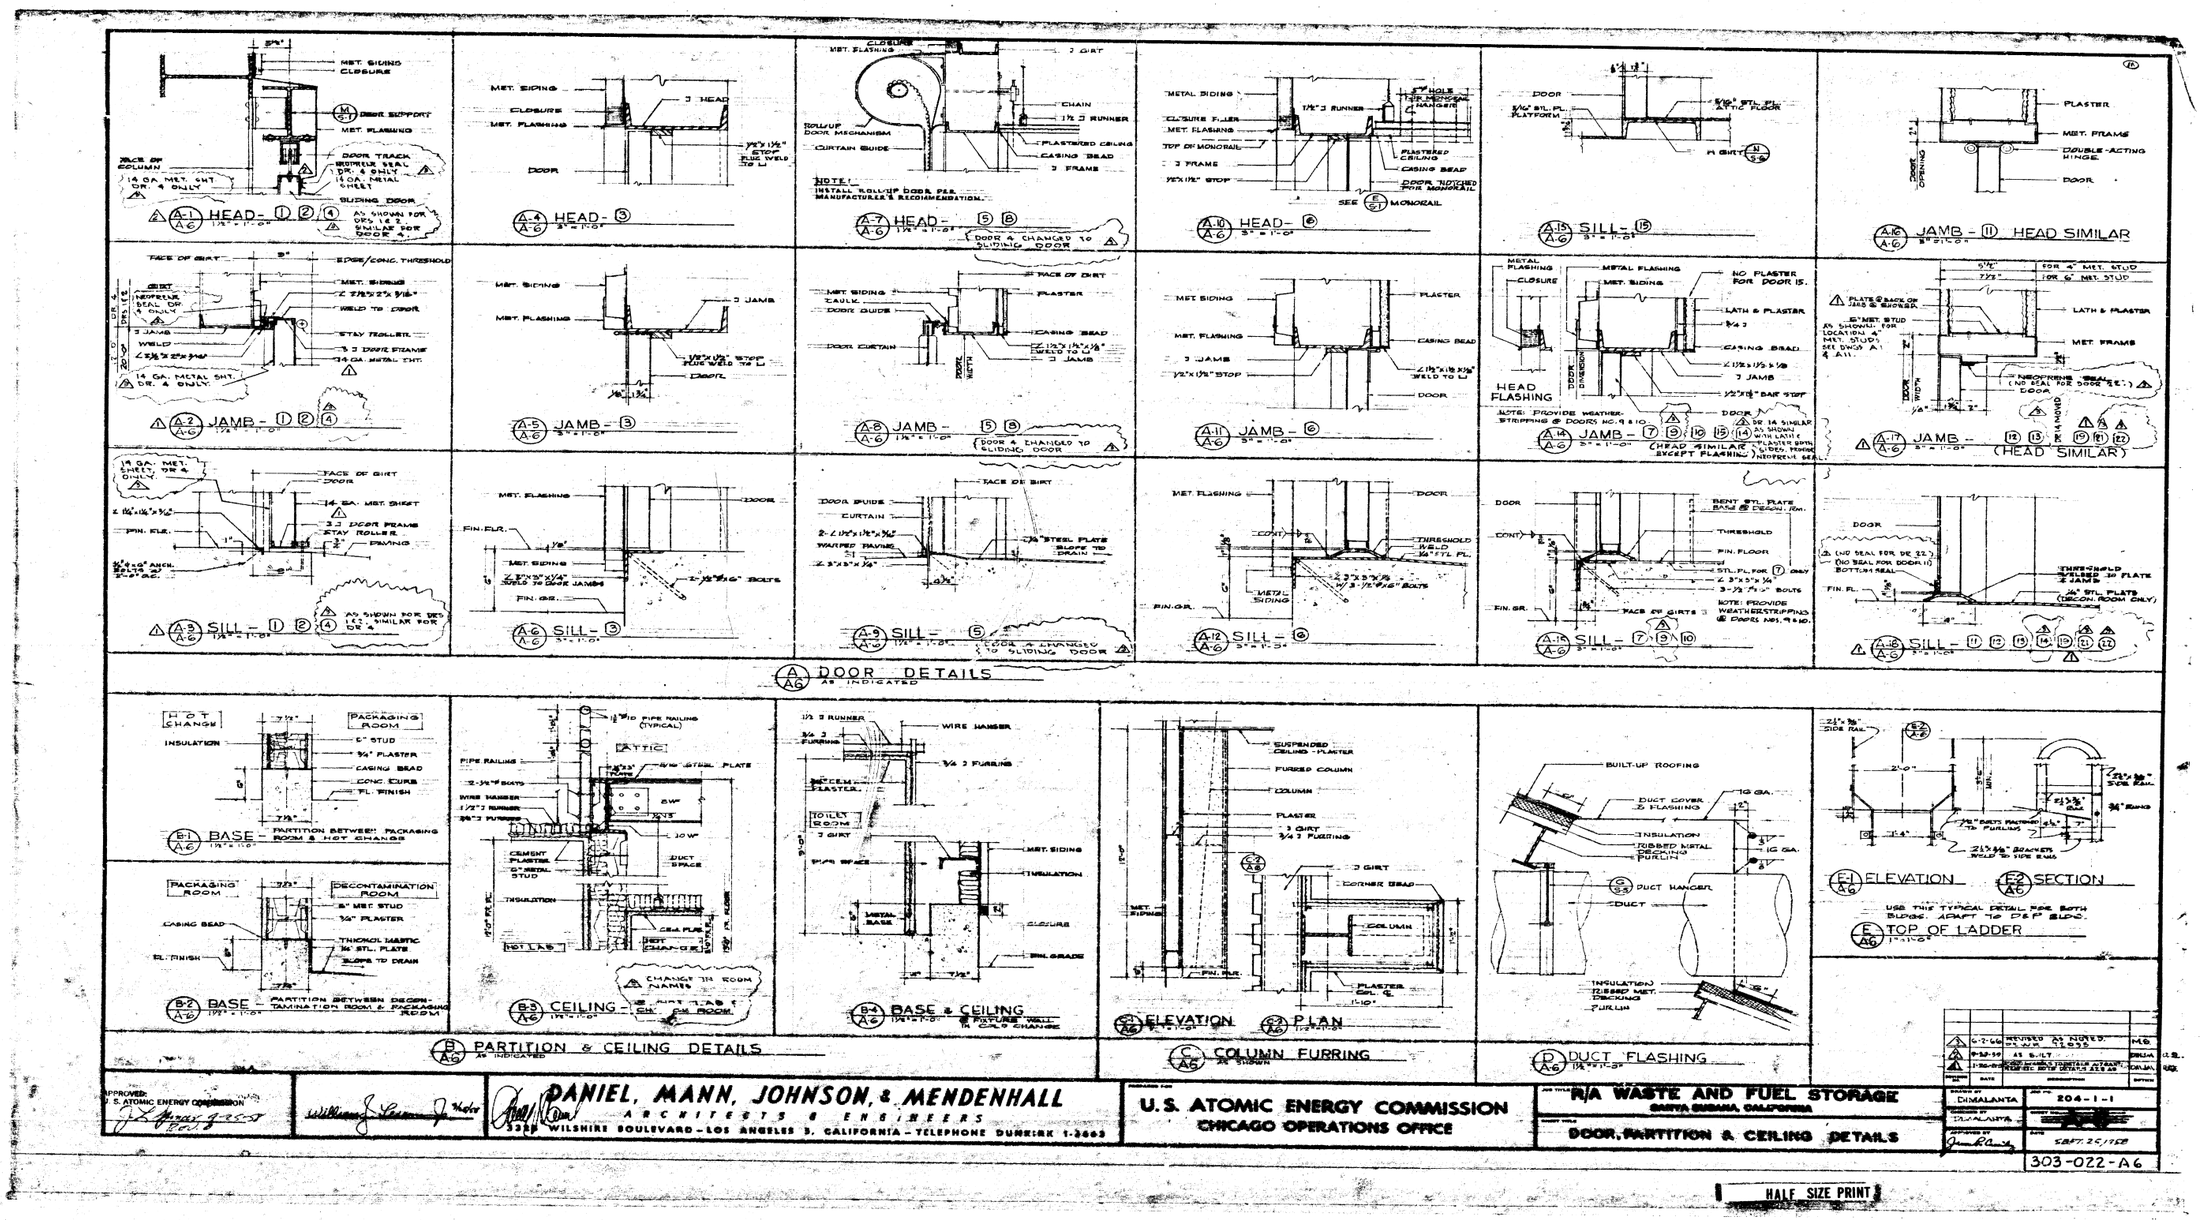
A-1 A-6 HEAD - 1 2 4
A-4 A-6 HEAD - 3
A-7 A-6 HEAD - 5 8
A-10 A-6 HEAD - 6
A-15 A-6 SILL - 15
A-16 A-6 JAMB - 11 HEAD SIMILAR
A-2 A-6 JAMB - 1 2 4
A-5 A-6 JAMB - 3
A-8 A-6 JAMB - 5 8
A-11 A-6 JAMB - 6
A-14 A-6 JAMB - 7 9 10 15 14
A-17 A-6 JAMB - 12 13 19 21 22 (HEAD SIMILAR)
A-3 A-6 SILL - 1 2 4
A-6 A-6 SILL - 3
A-9 A-6 SILL - 5
A-12 A-6 SILL - 6
A-14 A-6 SILL - 7 9 10
A-18 A-6 SILL - 11 12 13 14 19 21 22
A A-6 DOOR DETAILS AS INDICATED
B-1 A-6 BASE - PARTITION BETWEEN PACKAGING ROOM & HOT CHANGE
B-2 A-6 BASE - PARTITION BETWEEN DECONTAMINATION ROOM & PACKAGING ROOM
B-3 A-6 CEILING
B-4 A-6 BASE & CEILING
B A-6 PARTITION & CEILING DETAILS AS INDICATED
C-1 A-6 ELEVATION
C-2 A-6 PLAN
C A-6 COLUMN FURRING AS SHOWN
D A-6 DUCT FLASHING
E-1 A-6 ELEVATION
E-2 A-6 SECTION
E A-6 TOP OF LADDER
HOT CHANGE
PACKAGING ROOM
DECONTAMINATION ROOM
ATTIC
HOT LAB
PACKAGING ROOM
CHANGE TO ROOM NAMES
PAINT TO MATCH CH. OR ROOM
DOOR 4 CHANGED TO SLIDING DOOR
DOOR 4 CHANGED TO SLIDING DOOR
NOTE: INSTALL ROLL-UP DOOR PER MANUFACTURER'S RECOMMENDATION.
NO PLASTER FOR DOOR 15.
NOTE: PROVIDE WEATHER-STRIPPING @ DOORS NO. 9 & 10
NOTE: PROVIDE WEATHERSTRIPPING @ DOORS NO. 9 & 10.
USE THIS TYPICAL DETAIL FOR BOTH SLOPES. APART TO D & F BLDG.
BUILT-UP ROOFING
DUCT COVER & FLASHING
INSULATION
RIBBED METAL DECKING
PURLIN
DUCT HANGER
DUCT
INSULATION
RIBBED MET. DECKING
PURLIN
DANIEL, MANN, JOHNSON, & MENDENHALL
ARCHITECTS & ENGINEERS
3325 WILSHIRE BOULEVARD - LOS ANGELES 5, CALIFORNIA - TELEPHONE DUNKIRK 1-2663
U.S. ATOMIC ENERGY COMMISSION
CHICAGO OPERATIONS OFFICE
R/A WASTE AND FUEL STORAGE
SANTA SUSANA, CALIFORNIA
DOOR, PARTITION & CEILING DETAILS
DIMALANTA
204-1-1
SEPT. 26, 1958
303-022-A6
HALF SIZE PRINT