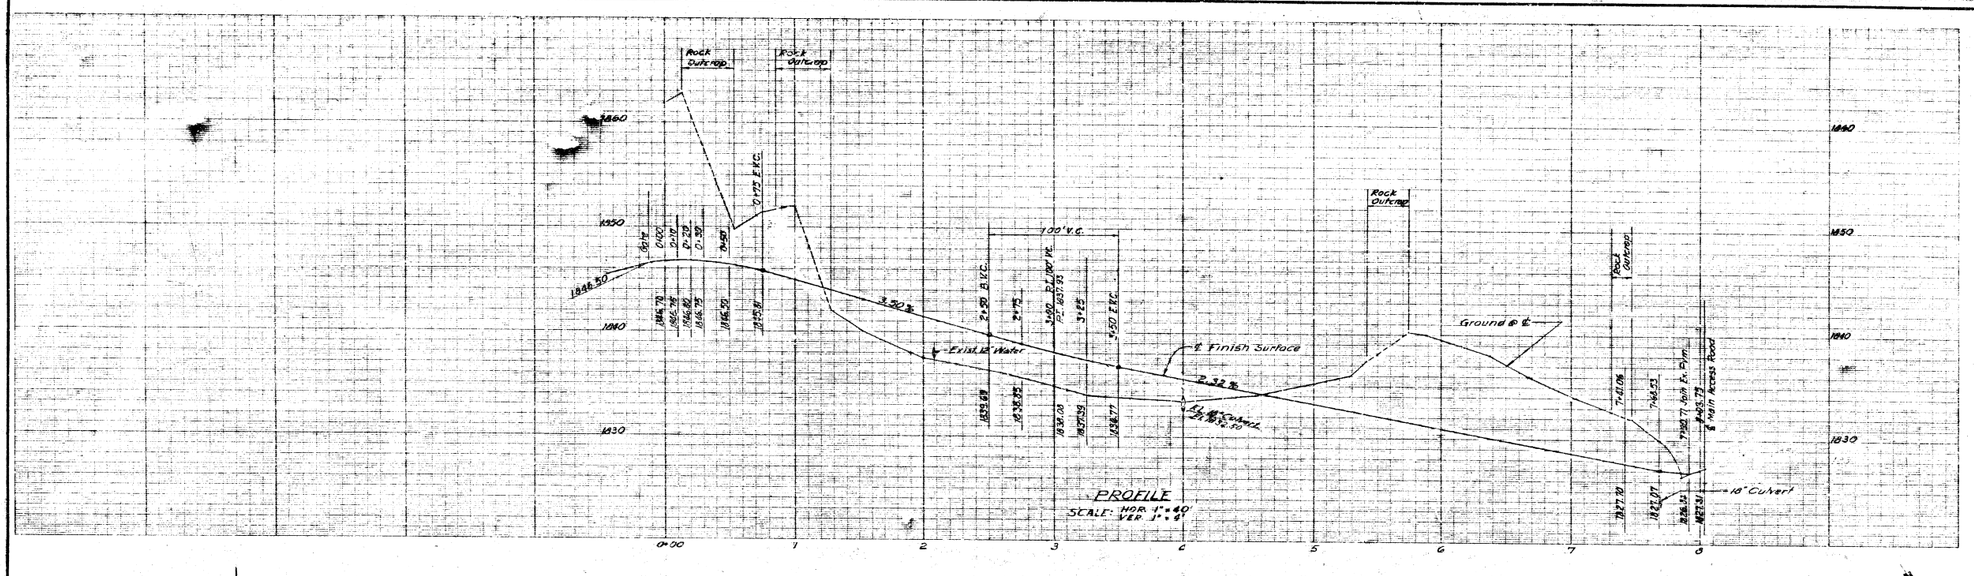

PROFILE
SCALE: HOR 1"=40'
VER 1"=8'

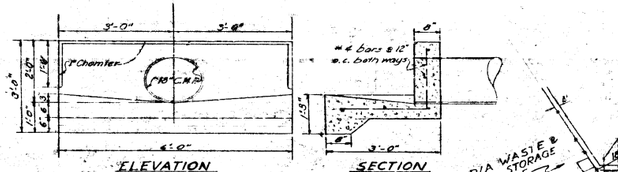

ELEVATION SECTION

(A C-3) CULVERT HEADWALL
3/4" = 1'-0"

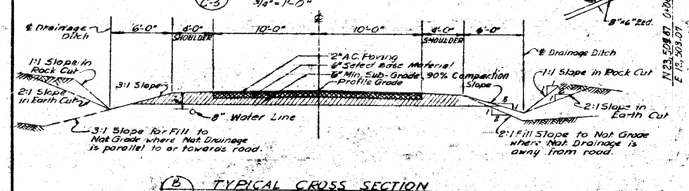

(B C-3) TYPICAL CROSS SECTION ACCESS ROAD
Scale 1"=5'-0"

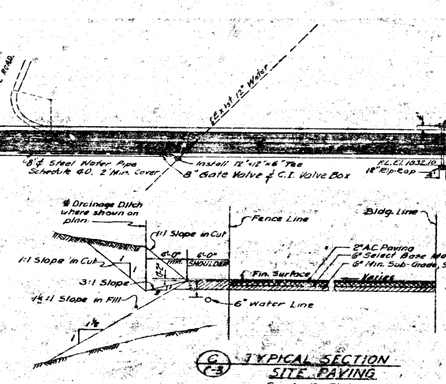

PLAN
Scale 1"=40'

(C C-3) TYPICAL SECTION SITE PAVING
Scale 1"=5'-0"

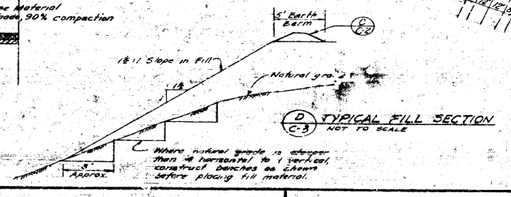

(D C-3) TYPICAL FILL SECTION
NOT TO SCALE

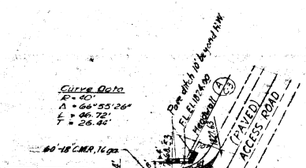
Curve Data
D = 40°
Δ = 66°55'26"
L = 46.72'
T = 26.46'
Curve Data
R = 30'
Δ = 113°04'34"
L = 59.21'
T = 45.39'
Rock Outcrop
Rock Outcrop
Rock Outcrop