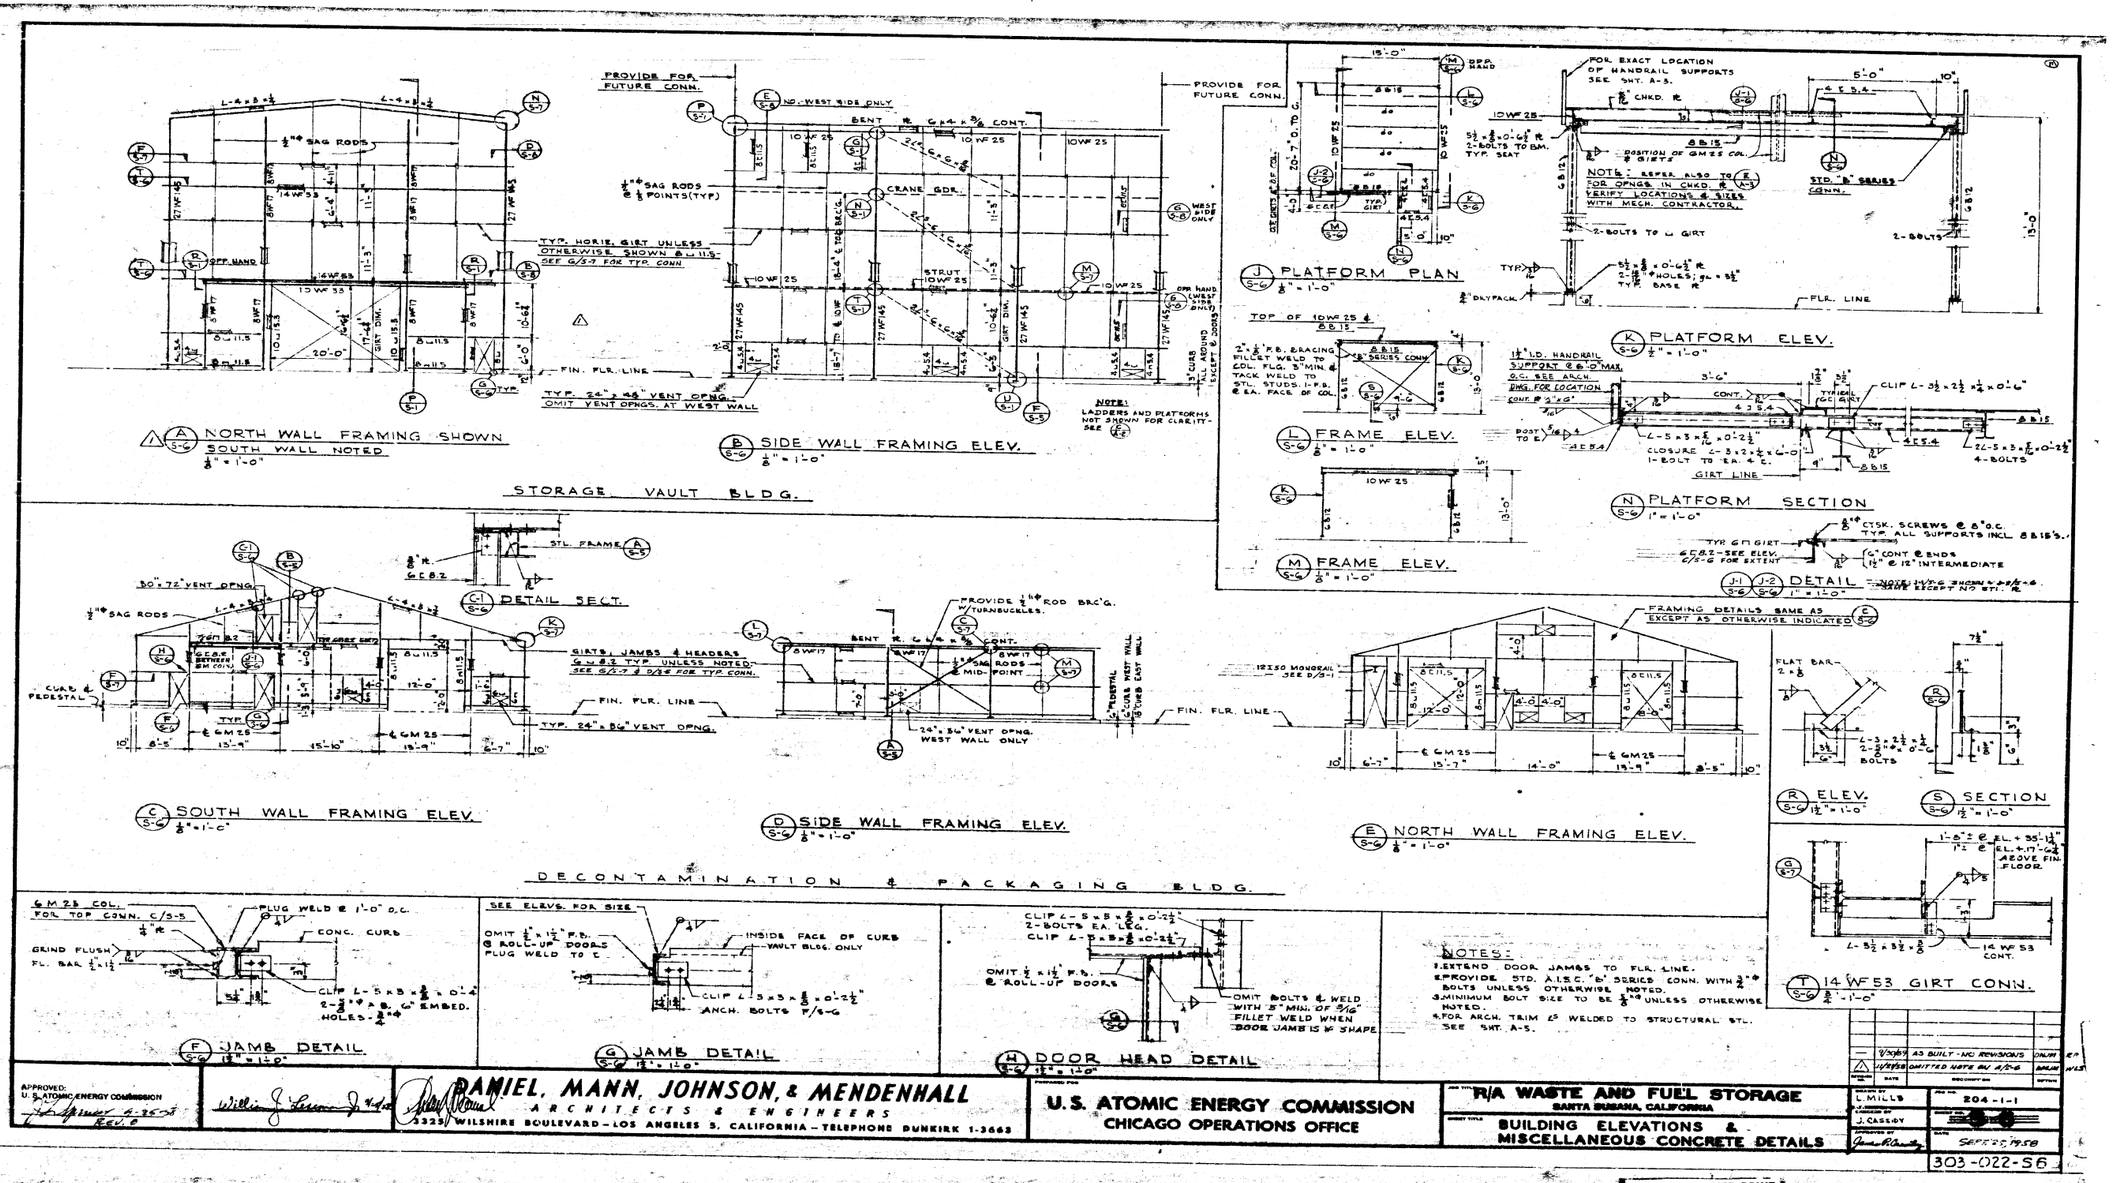
NORTH WALL FRAMING SHOWN
SOUTH WALL NOTED
1/8" = 1'-0"
SIDE WALL FRAMING ELEV.
1/8" = 1'-0"
STORAGE VAULT BLDG.
PLATFORM PLAN
1/8" = 1'-0"
PLATFORM ELEV.
1/2" = 1'-0"
FRAME ELEV.
1/8" = 1'-0"
FRAME ELEV.
1/8" = 1'-0"
PLATFORM SECTION
1" = 1'-0"
DETAIL
1" = 1'-0"
DETAIL SECT.
SOUTH WALL FRAMING ELEV.
1/8" = 1'-0"
SIDE WALL FRAMING ELEV.
1/8" = 1'-0"
NORTH WALL FRAMING ELEV.
1/8" = 1'-0"
DECONTAMINATION & PACKAGING BLDG.
ELEV.
1/2" = 1'-0"
SECTION
1/2" = 1'-0"
14 WF 53 GIRT CONN.
1/8" = 1'-0"
JAMB DETAIL
1/2" = 1'-0"
JAMB DETAIL
1/2" = 1'-0"
DOOR HEAD DETAIL
1/2" = 1'-0"
NOTES:
1. EXTEND DOOR JAMBS TO FLR. LINE.
2. PROVIDE STD. A.I.S.C. "B" SERIES CONN. WITH 3/4"Φ BOLTS UNLESS OTHERWISE NOTED.
3. MINIMUM BOLT SIZE TO BE 3/4"Φ UNLESS OTHERWISE NOTED.
4. FOR ARCH. TRIM ∠S WELDED TO STRUCTURAL STL. SEE SHT. A-5.
APPROVED: U.S. ATOMIC ENERGY COMMISSION
DANIEL, MANN, JOHNSON, & MENDENHALL
ARCHITECTS & ENGINEERS
3325 WILSHIRE BOULEVARD – LOS ANGELES 5, CALIFORNIA – TELEPHONE DUNKIRK 1-3663
U.S. ATOMIC ENERGY COMMISSION
CHICAGO OPERATIONS OFFICE
R/A WASTE AND FUEL STORAGE
SANTA SUSANA, CALIFORNIA
BUILDING ELEVATIONS & MISCELLANEOUS CONCRETE DETAILS
L. MILLS
J. CASSIDY
204-1-1
SEPT 25, 1958
303-022-S6
HALF SIZE PRINT