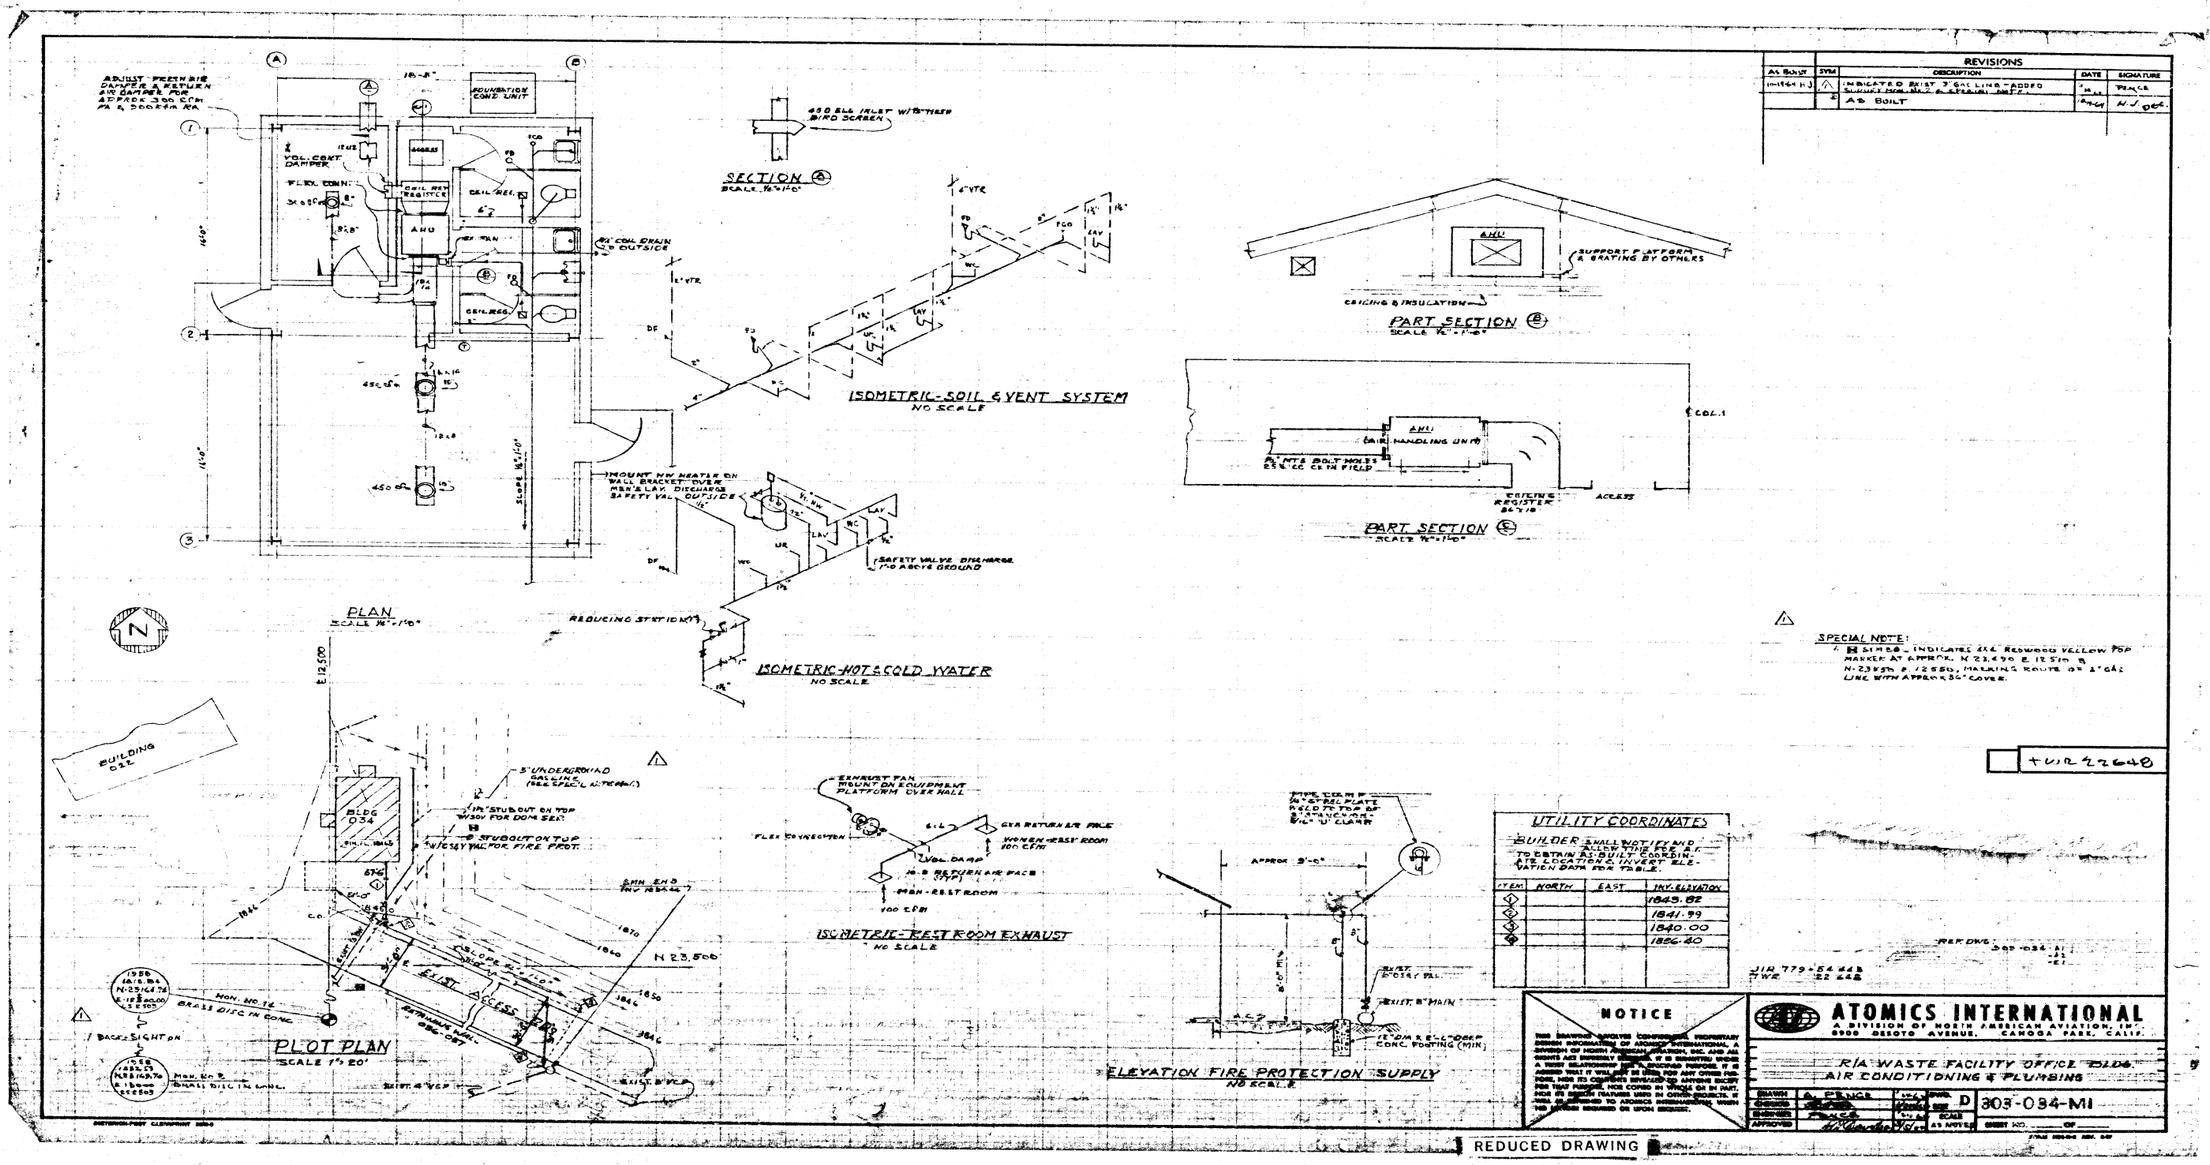

REVISIONS				
AS BUILT	SYM	DESCRIPTION	DATE	SIGNATURE
INITIAL	△	INDICATED ROUTE OF GAS LINE - ADDED SHOWN DIMENSIONS & ELEVATIONS		
	△	AS BUILT		