REVISIONS			
SYM	DESCRIPTION	DATE	SIGNATURE
1	ADDED NOTE ON ANCHOR BOLTS	3-14-62	E.O.B.

NOTES

1.) THE BUILDER SHALL CHECK ALL DIMENSIONS AND DETAILS TO COMPLY WITH THE BUILDING AS SUPPLIED. THE BUILDER SHALL INSTALL ANCHOR BOLTS AS REQUIRED BY BUILDING MANUFACTURER

2.) ALL CONCRETE SHALL HAVE AN ULTIMATE COMPRESSIVE STRENGTH OF 2000 P.S.I. MIN. AFTER 28 DAYS.

3.) CONCRETE REINFORCING SHALL CONFORM TO A.S.T.M. A 305-50

4) WIRE MESH SHALL CONFORM TO A.S.T.M. A185-47

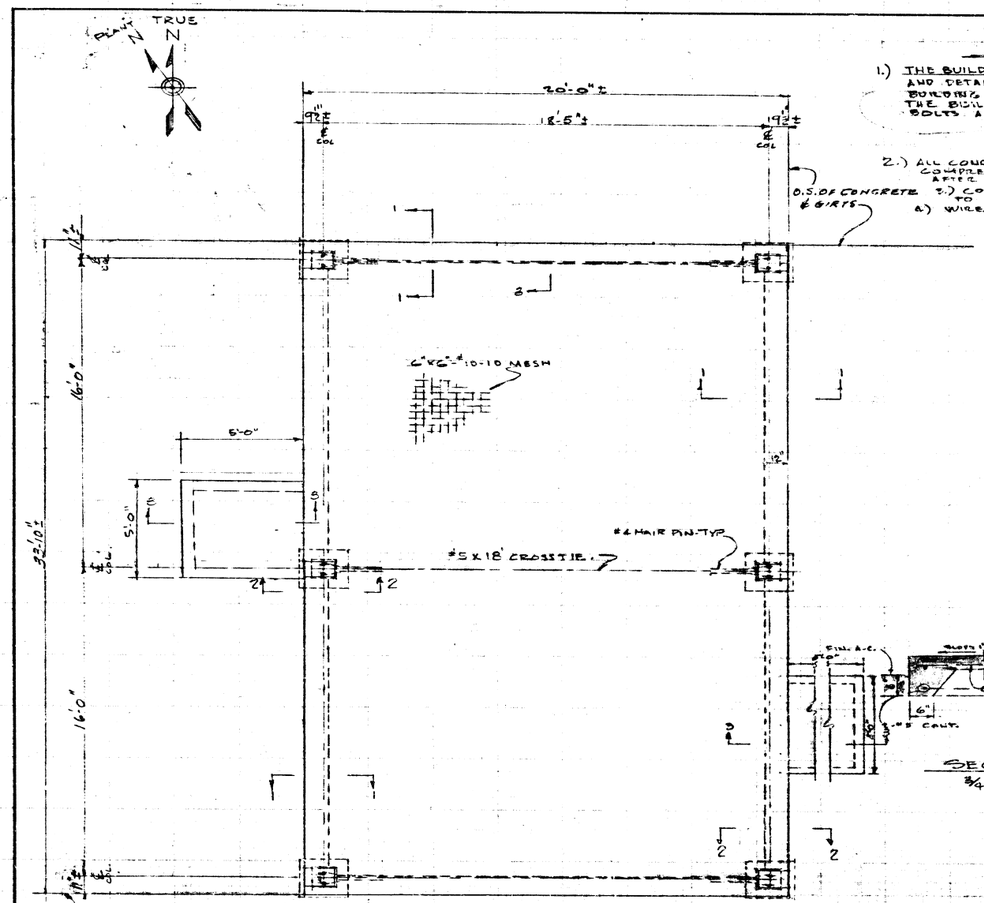

FOUNDATION PLAN
3/8" = 1'-0"

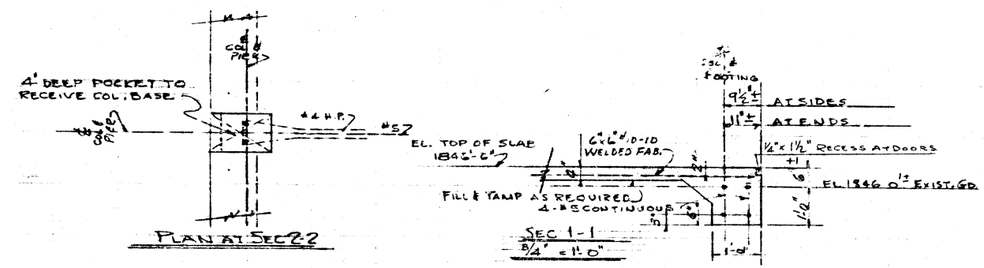

PLAN AT SEC 2-2

SEC 1-1
3/4" = 1'-0"

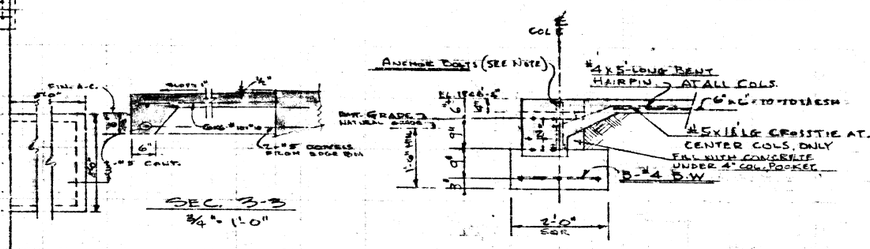

SEC. 3-3
3/4" = 1'-0"

SEC. 2-2
3/4" = 1'-0"
TYPICAL FOR ALL COLUMNS.

TWR 22648

SEE DWG. A1 FOR GENERAL NOTES
A2 FOR FLOOR PLAN & ELEVATIONS.

NOTICE

[redacted]

ATOMICS INTERNATIONAL
A DIVISION OF NORTH AMERICAN AVIATION, INC.
8900 DESOTO AVENUE, CANOGA PARK, CALIF.

RADIOACTIVE WASTE FACILITY OFFICE BLDG.
FLOOR SLAB & FOOTINGS.

DRAWN	W.B.	12-61	DWG. SIZE D	303-034-S-1
CHECKED	E.B.	12-61	SCALE 3/8"=1'-0"	SHEET NO. ___ OF ___
ENGINEER	W.B.	12-61		
APPROVED	[signature]	12-61		

REDUCED DRAWING