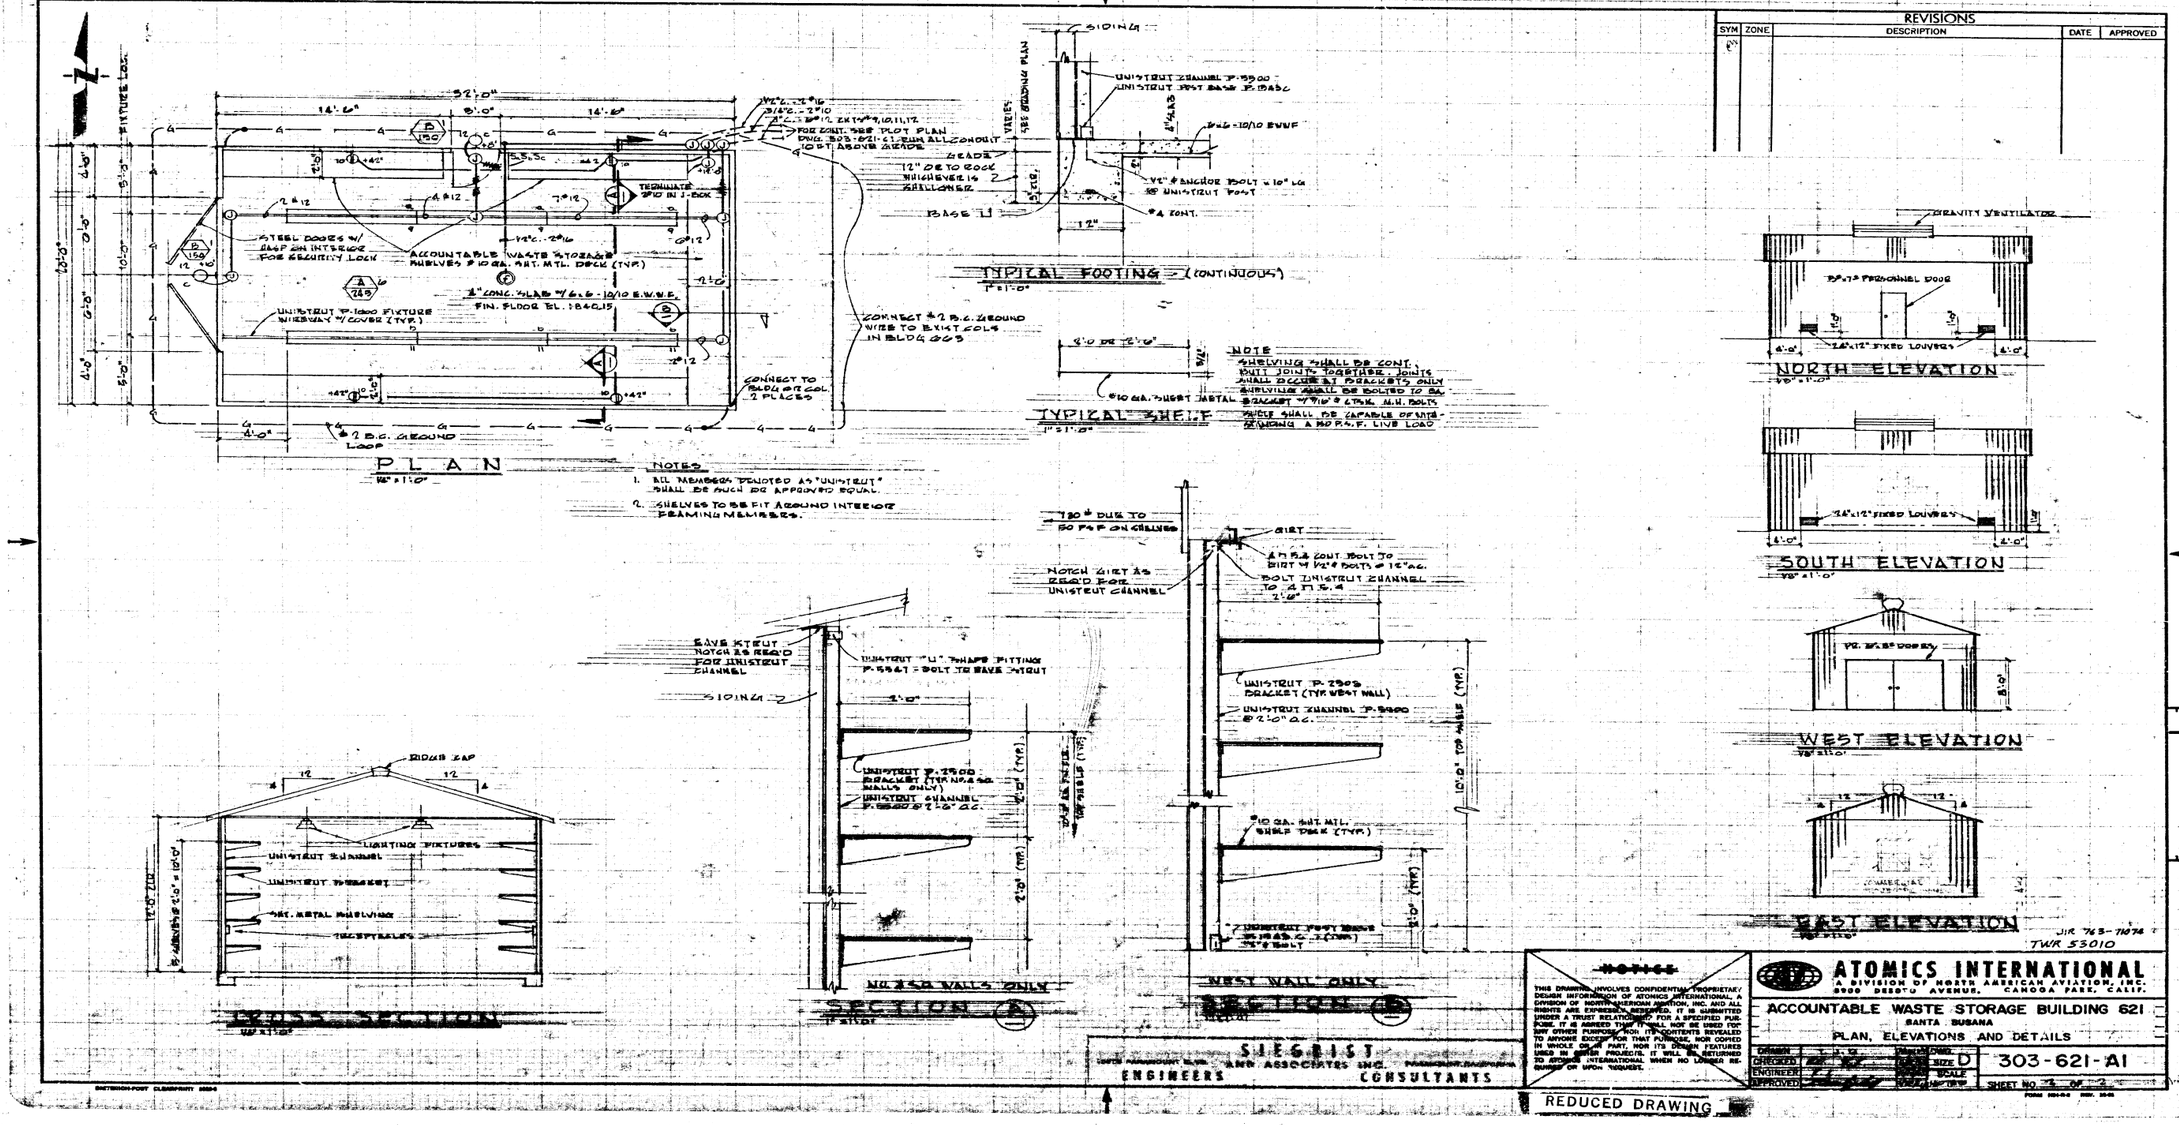
PLAN
NOTES
1. ALL MEMBERS DENOTED AS "UNISTRUT" SHALL BE MUCH OR APPROVED EQUAL.
2. SHELVES TO BE FIT AROUND INTERIOR FRAMING MEMBERS.
TYPICAL FOOTING (CONTINUOUS)
TYPICAL SHELF
NOTE
SHELVING SHALL BE CONT. BUTT JOINTS TOGETHER. JOINTS SHALL OCCUR AT BRACKETS ONLY. SHELVING SHALL BE BOLTED TO EA. BRACKET W/ 9/16" ⌀ CTSK. M.H. BOLTS. SHELF SHALL BE CAPABLE OF WITHSTANDING A 150 P.S.F. LIVE LOAD
NORTH ELEVATION
SOUTH ELEVATION
WEST ELEVATION
EAST ELEVATION
GRAVITY VENTILATOR
24"x12" FIXED LOUVERS
CROSS SECTION
SECTION A
NO. 2 SQ. WALLS ONLY
SECTION B
WEST WALL ONLY
REVISIONS
SYM ZONE DESCRIPTION DATE APPROVED
JIR 763-71074
TWR 53010
NOTICE
THIS DRAWING INVOLVES CONFIDENTIAL PROPRIETARY DESIGN INFORMATION OF ATOMICS INTERNATIONAL, A DIVISION OF NORTH AMERICAN AVIATION, INC. AND ALL RIGHTS ARE EXPRESSLY RESERVED. IT IS SUBMITTED UNDER A TRUST RELATIONSHIP FOR A SPECIFIED PURPOSE. IT IS AGREED THAT IT WILL NOT BE USED FOR ANY OTHER PURPOSE, NOR ITS CONTENTS REVEALED TO ANYONE EXCEPT FOR THAT PURPOSE, NOR COPIED IN WHOLE OR IN PART, NOR ITS DESIGN FEATURES USED IN OTHER PROJECTS. IT WILL BE RETURNED TO ATOMICS INTERNATIONAL WHEN NO LONGER REQUIRED OR UPON REQUEST.
ATOMICS INTERNATIONAL
A DIVISION OF NORTH AMERICAN AVIATION, INC.
8900 DESOTO AVENUE, CANOGA PARK, CALIF.
ACCOUNTABLE WASTE STORAGE BUILDING 621
SANTA SUSANA
PLAN, ELEVATIONS AND DETAILS
DRAWN
CHECKED
ENGINEER
APPROVED
SIZE D
SCALE
303-621-A1
SHEET NO. 2 OF 2
SIEGRIST AND ASSOCIATES INC.
ENGINEERS CONSULTANTS
REDUCED DRAWING