LIGHTING FIXTURE SCHEDULE

A 245	INDUSTRIAL FLUORESCENT FIXTURE W/ 2 F96T12/CW/HO LAMPS, 2 800 MA HIGH POWER FACTOR BALLAST, WITH THERMAL PROTECTION (SEE SPECIFICATIONS). SMOOT-HOLMAN NF NO 288 OR APPROVED EQUAL.
D 150	INCANDESCENT BRIGHT TYPE EXTERIOR FIXTURE W/150 WATT MED BASE LAMP. HOLOPANE NF 840 OR APPROVED EQUAL.

ELECTRICAL SYMBOLS

- CONDUIT RUN EXPOSED
- CONDUIT CONCEALED IN FLOOR SLAB OR RUN UNDERGROUND.
- HASH MARKS INDICATE NO OF #12 CONDUCTORS; ALL CONDUIT 3/4" MIN. EXCEPT WHERE NOTED. NO HASH MARKS INDICATE 3/4"G, 2-#12 EXCEPT WHERE NOTED. 5 TO 8 #12 USE 1" CONDUIT
- (J) JUNCTION BOX
- DUPLEX CONVENIENCE RECEPTACLE - HUBBELL #5252 OR AN APPROVED EQUAL.
- (S) SWITCH SPST.
- (F) FYR-A-LARM 7015-B FIRE DETECTOR OR AN APPROVED EQUAL.
- GROUND WIRE - SIZE AS NOTED
- GROUND CONNECTION - "CADWELL" OR EQUAL

REVISIONS

SYM	ZONE	DESCRIPTION	DATE	APPROVED

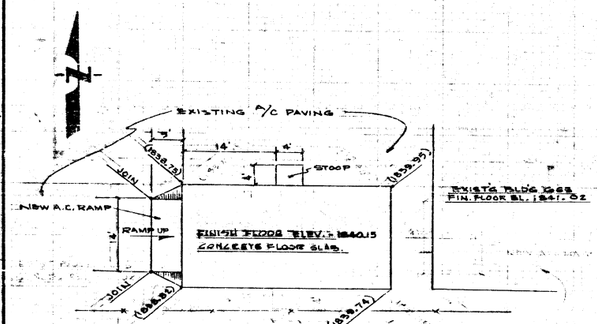

GRADING PLAN

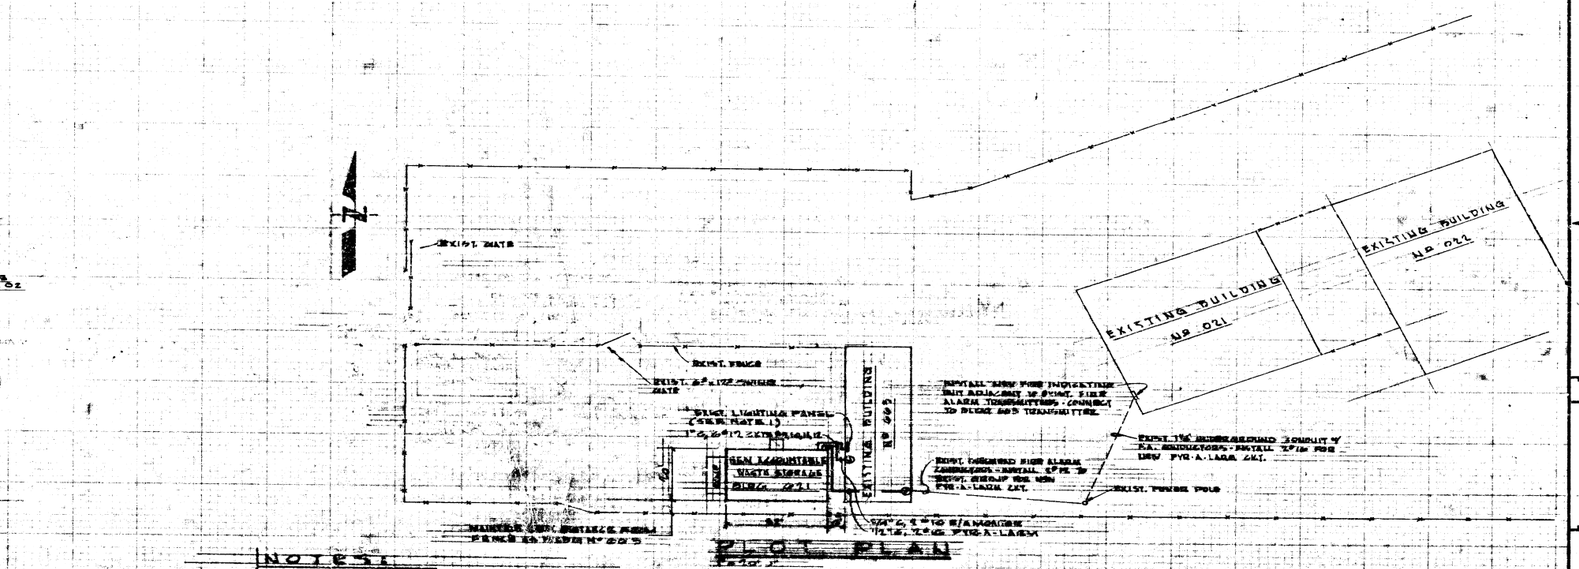

PLOT PLAN

NOTES:

1. FURNISH & INSTALL 2 NEW FIRE HEADS [illegible] OF EXIST. LIGHTING PANEL IN BLDG. 663.
2. ALL ASPHALT PAVING WILL BE A MINIMUM OF 3" THICKNESS
3. ALL FENCES WILL BE OF VALLEY PRIDE TYPE.
4. [illegible]

JIR 725-71074
TWR 53010

NOTICE

THIS DRAWING INVOLVES CONFIDENTIAL PROPRIETARY DESIGN INFORMATION OF ATOMICS INTERNATIONAL, A DIVISION OF NORTH AMERICAN AVIATION, INC. AND ALL RIGHTS ARE EXPRESSLY RESERVED. IT IS SUBMITTED UNDER A TRUST RELATIONSHIP FOR A SPECIFIED PURPOSE, IF AS STATED THEREON, ALL OTHER USES AND OTHER PURPOSES FOR RE-CONVEYING, REVEALING TO ANYONE EXCEPT FOR THAT PURPOSE, NOR COPIED IN WHOLE OR IN PART, NOR ITS DESIGN FEATURES USED IN OTHER PROJECTS, IT WILL BE RETURNED TO ATOMICS INTERNATIONAL WHEN NO LONGER REQUIRED OR UPON REQUEST.

ATOMICS INTERNATIONAL
A DIVISION OF NORTH AMERICAN AVIATION, INC.
4800 BEECHO AVENUE, CANOGA PARK, CALIF.

ACCOUNTABLE WASTE STORAGE BUILDING 621
SANTA SUSANA

SITE AND GRADING PLANS AND DETAILS

DESIGN		DWN	
CHECKED		SIZE	D
ENGINEER		SCALE	
APPROVED			

303-621-C1

SHEET NO. 1 OF 4

FORM 1014-6 REV. 10-61

SIEGRIST AND ASSOCIATES INC.
ENGINEERS CONSULTANTS

REDUCED DRAWING

SIETSMA-POST BLUEPRINT 1024