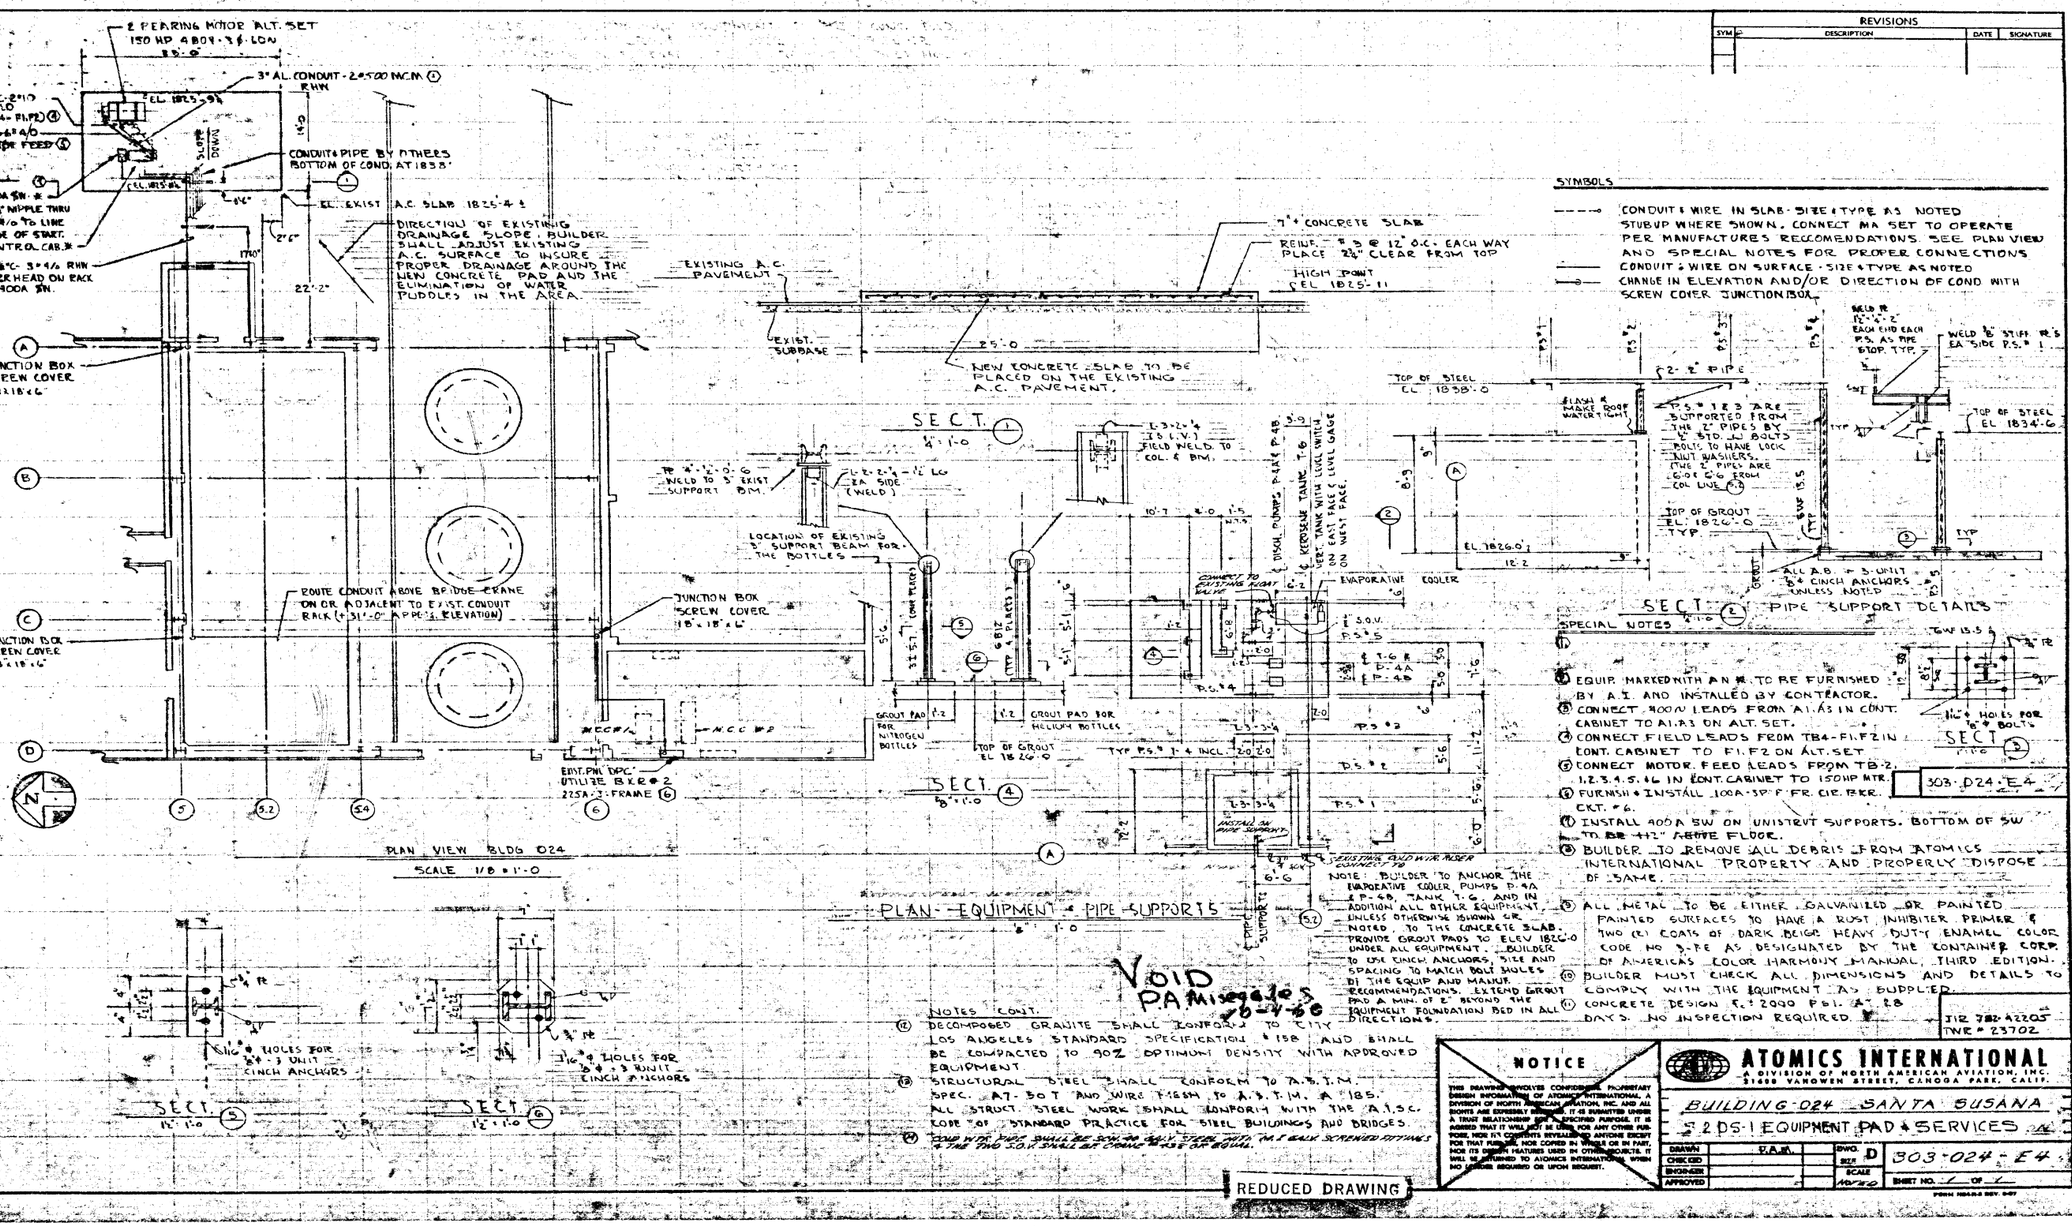

REVISIONS

SYM	DESCRIPTION	DATE	SIGNATURE

SYMBOLS

- CONDUIT & WIRE IN SLAB - SIZE & TYPE AS NOTED STUB UP WHERE SHOWN. CONNECT MA SET TO OPERATE PER MANUFACTURERS RECOMMENDATIONS SEE PLAN VIEW AND SPECIAL NOTES FOR PROPER CONNECTIONS
- CONDUIT & WIRE ON SURFACE - SIZE & TYPE AS NOTED
- CHANGE IN ELEVATION AND/OR DIRECTION OF COND WITH SCREW COVER JUNCTION BOX

SPECIAL NOTES

(1) EQUIP. MARKED WITH AN # TO BE FURNISHED BY A.I. AND INSTALLED BY CONTRACTOR.
(2) CONNECT 400V LEADS FROM A1.A3 IN CONT. CABINET TO A1.A3 ON ALT. SET.
(3) CONNECT FIELD LEADS FROM TB4-F1, F2 IN CONT. CABINET TO F1, F2 ON ALT. SET
(4) CONNECT MOTOR FEED LEADS FROM TB-2, 1, 2, 3, 4, 5, 6 IN CONT. CABINET TO 150HP MTR.
(5) FURNISH & INSTALL 100A-3P F.F. FR. CIR. BKR. CKT. # 6.
(6) INSTALL 400A SW ON UNISTRUT SUPPORTS. BOTTOM OF SW TO BE +12" ABOVE FLOOR.
(7) BUILDER TO REMOVE ALL DEBRIS FROM ATOMICS INTERNATIONAL PROPERTY AND PROPERLY DISPOSE OF SAME.
(8) ALL METAL TO BE EITHER GALVANIZED OR PAINTED. PAINTED SURFACES TO HAVE A RUST INHIBITER PRIMER & TWO (2) COATS OF DARK BEIGE HEAVY DUTY ENAMEL COLOR CODE NO 3-PE AS DESIGNATED BY THE CONTAINER CORP. OF AMERICAS COLOR HARMONY MANUAL, THIRD EDITION.
(9) BUILDER MUST CHECK ALL DIMENSIONS AND DETAILS TO COMPLY WITH THE EQUIPMENT AS SUPPLIED.
(10) CONCRETE DESIGN F'c 2000 PSI AT 28 DAYS. NO INSPECTION REQUIRED.

NOTES CONT.

(11) DECOMPOSED GRANITE SHALL CONFORM TO CITY OF LOS ANGELES STANDARD SPECIFICATION #158 AND SHALL BE COMPACTED TO 90% OPTIMUM DENSITY WITH APPROVED EQUIPMENT
(12) STRUCTURAL STEEL SHALL CONFORM TO A.S.T.M. SPEC. A7-50T AND WIRE FISH TO A.S.T.M. A 185. ALL STRUCT. STEEL WORK SHALL CONFORM WITH THE A.I.S.C. CODE OF STANDARD PRACTICE FOR STEEL BUILDINGS AND BRIDGES.
(13) CONDUIT AND PIPE SHALL BE SCH 40 GALV. STEEL WITH M.I. MALL SCREWED FITTINGS & THE TWO S.O.V. SHALL BE CRANE VALVE OR EQUAL.

VOID PA Mixed 10-4-60

REDUCED DRAWING

NOTICE

THIS DRAWING INVOLVES CONFIDENTIAL PROPRIETARY DESIGN INFORMATION OF ATOMICS INTERNATIONAL, A DIVISION OF NORTH AMERICAN AVIATION, INC. AND ALL RIGHTS ARE EXPRESSLY RESERVED. IT IS SUBMITTED UNDER A TRUST RELATIONSHIP FOR SPECIFIED PURPOSE. IT IS AGREED THAT IT WILL NOT BE USED FOR ANY OTHER PURPOSE, NOR IN ITS CONTENTS REVEALED TO ANYONE EXCEPT FOR THAT PURPOSE, NOR COPIED IN WHOLE OR IN PART, NOR ITS DESIGN FEATURES USED IN OTHER PROJECTS. IT WILL BE RETURNED TO ATOMICS INTERNATIONAL WHEN NO LONGER REQUIRED OR UPON REQUEST.

ATOMICS INTERNATIONAL
A DIVISION OF NORTH AMERICAN AVIATION, INC.
8900 VANOWEN STREET, CANOGA PARK, CALIF.

BUILDING 024 SANTA SUSANA
S2DS-1 EQUIPMENT PAD & SERVICES

DRAWN	P.A.M.	DWG. SIZE	D
CHECKED		SCALE	AS NOTED
ENGINEER			
APPROVED			

303-024-E4
SHEET NO. 1 OF 1

JIR 782-42205
TWE # 23702

303-D24-E4