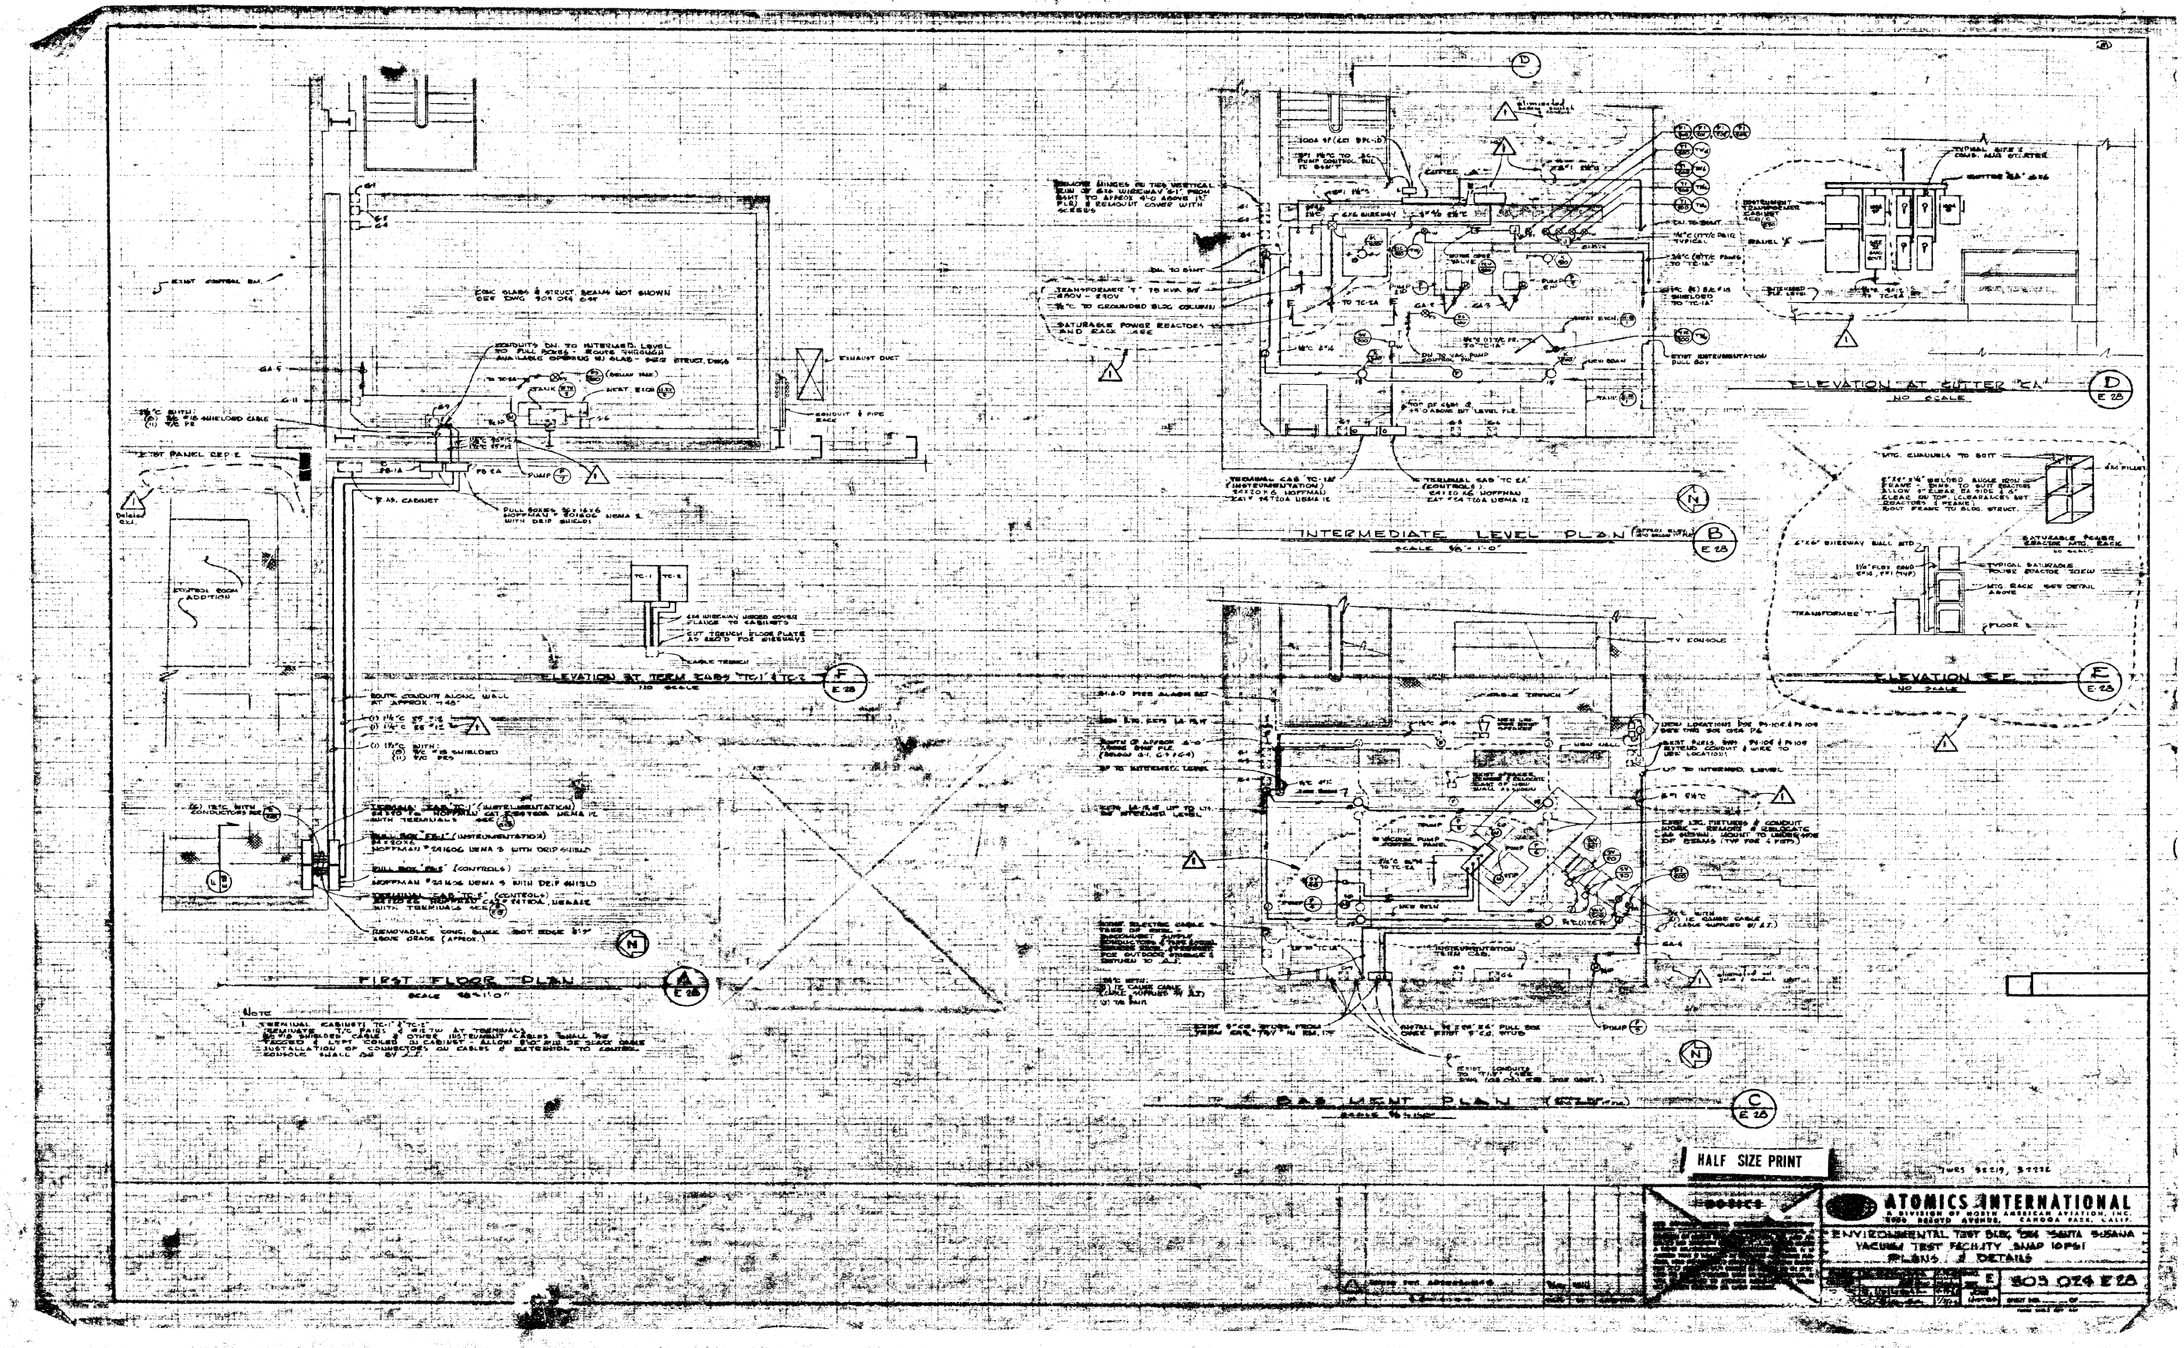
FIRST FLOOR PLAN
SCALE 1/8"=1'-0"
INTERMEDIATE LEVEL PLAN
SCALE 1/8"=1'-0"
BASEMENT PLAN
SCALE 1/8"=1'-0"
ELEVATION AT TERM STRIPS TC-1 & TC-2
3/4" SCALE
ELEVATION AT CUTTER "CA"
NO SCALE
ELEVATION S.E.
NO SCALE
HALF SIZE PRINT
ATOMICS INTERNATIONAL
A DIVISION OF NORTH AMERICAN AVIATION, INC.
8900 DE SOTO AVENUE, CANOGA PARK, CALIF.
ENVIRONMENTAL TEST BLDG. 056 SANTA SUSANA
VACUUM TEST FACILITY SNAP 10FS1
PLANS & DETAILS
805 024 E 2A