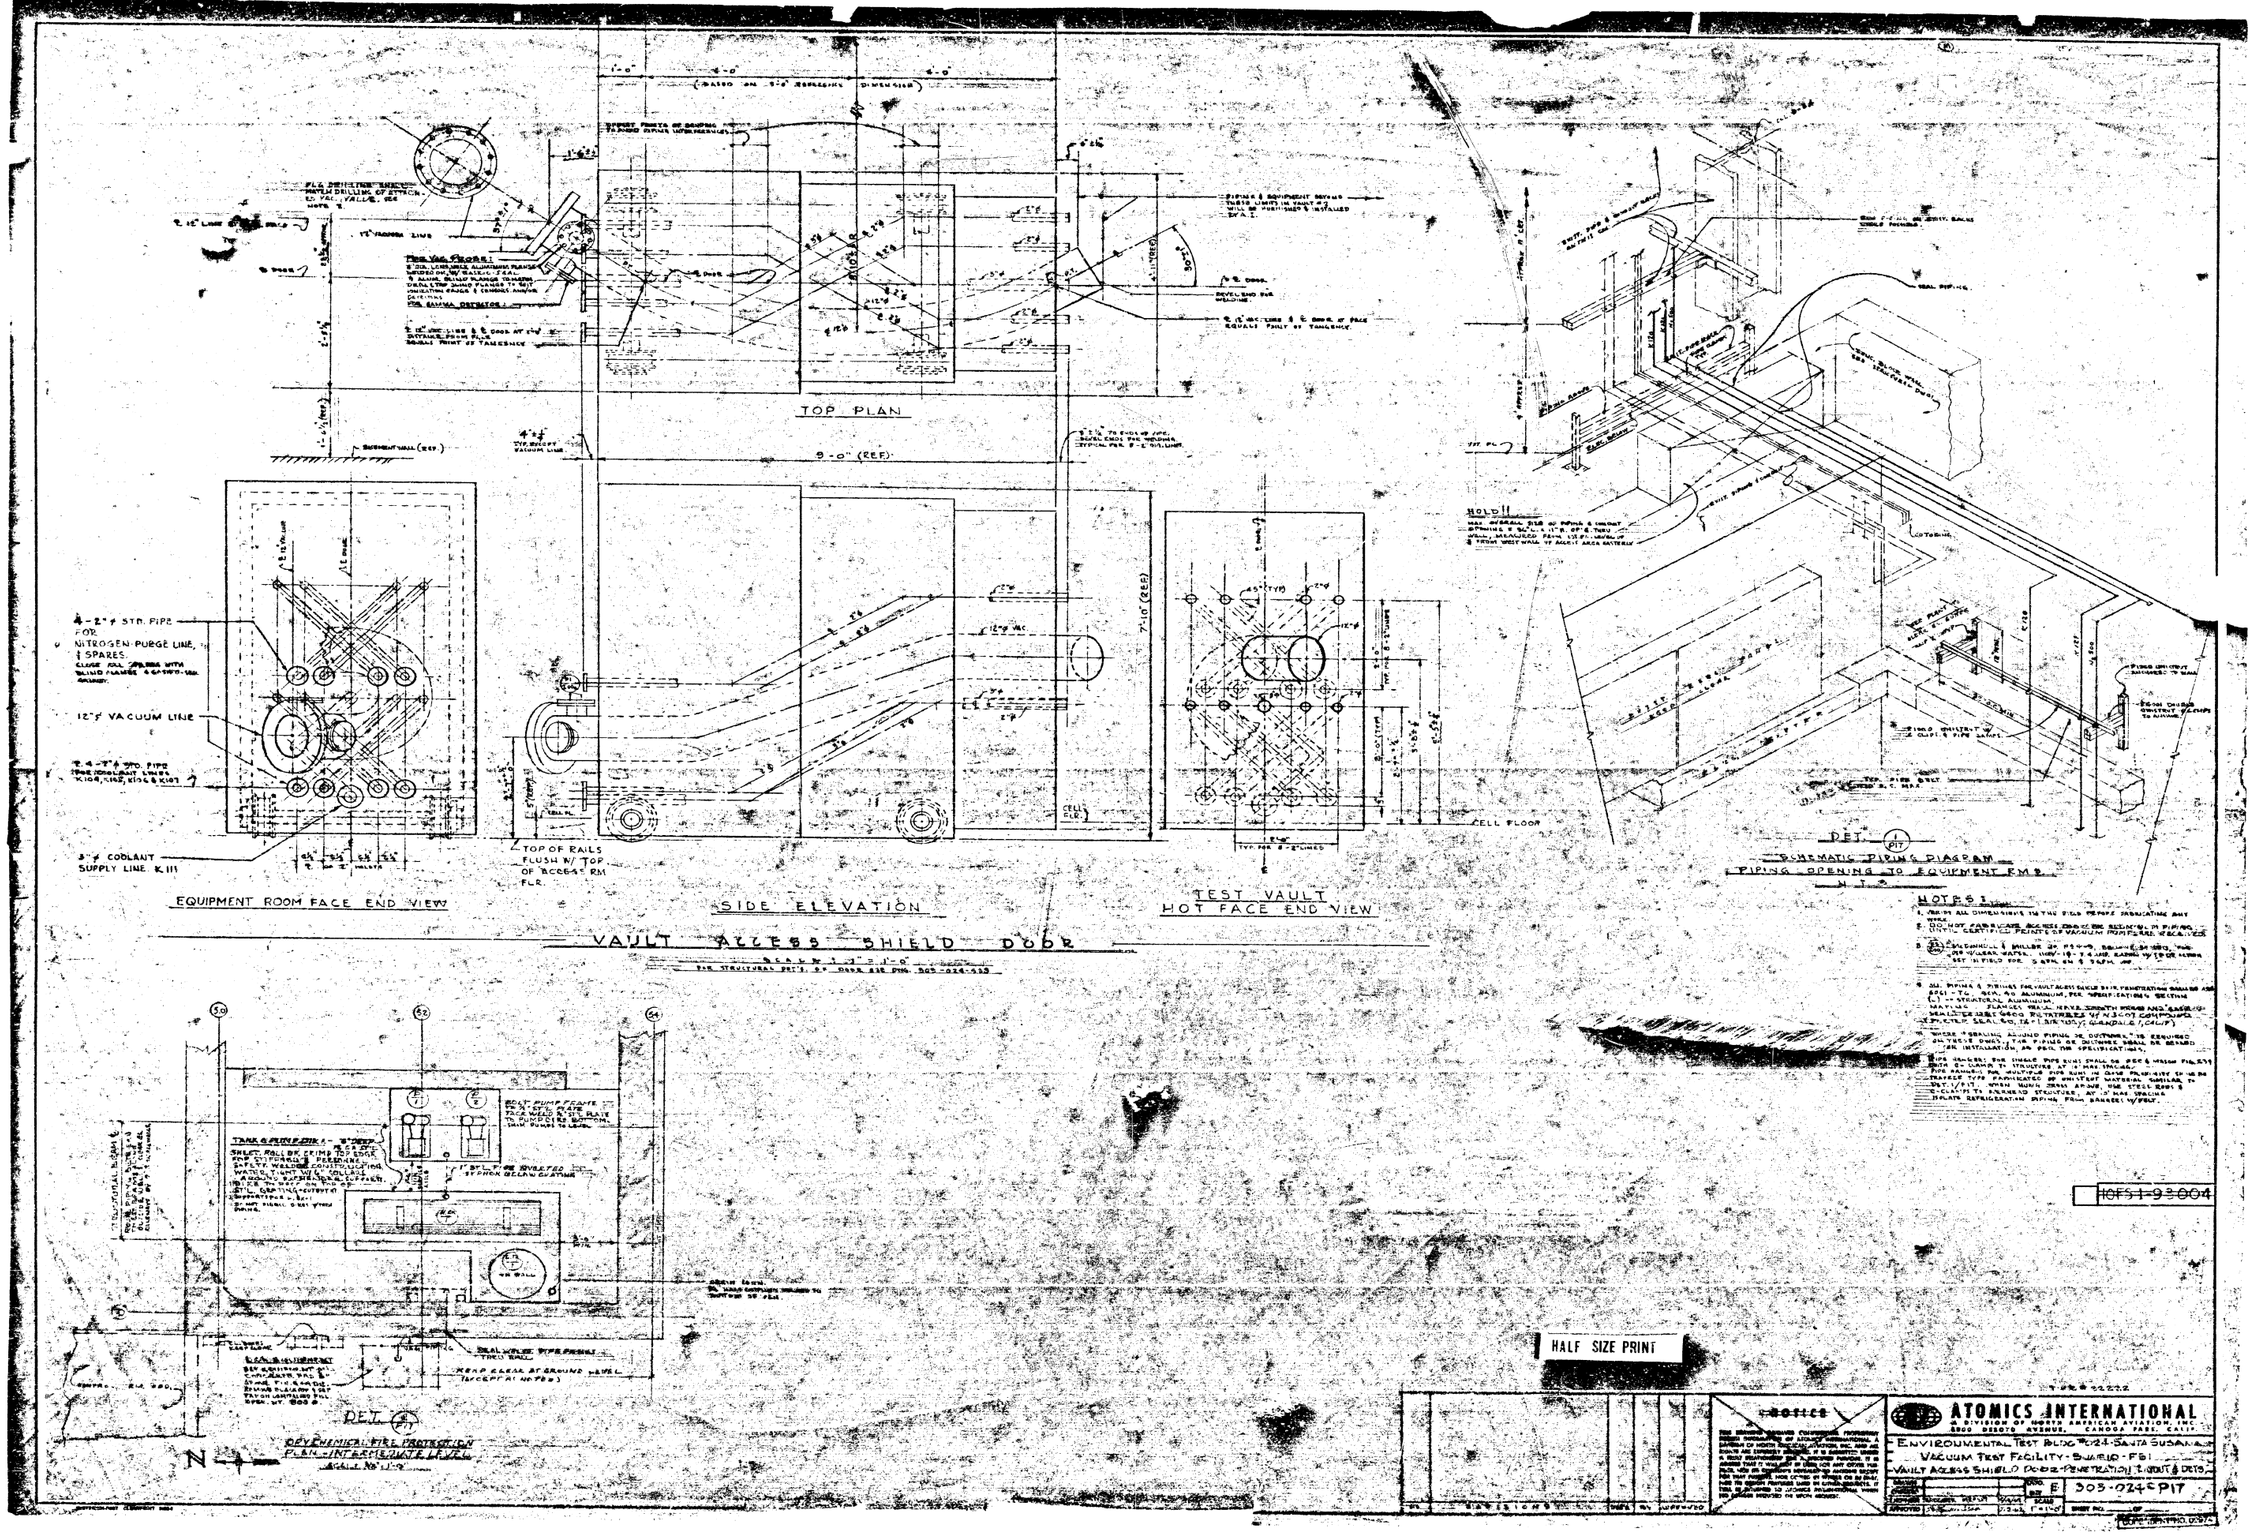
TOP PLAN
9'-0" (REF.)
7'-10" (REF.)
4-2"ϕ STD. PIPE FOR NITROGEN PURGE LINE, & SPARES.
12"ϕ VACUUM LINE
3"ϕ COOLANT SUPPLY LINE K111
EQUIPMENT ROOM FACE END VIEW
TOP OF RAILS FLUSH W/ TOP OF ACCESS RM FLR.
SIDE ELEVATION
CELL FLOOR
TEST VAULT HOT FACE END VIEW
VAULT ACCESS SHIELD DOOR
DET. 1/P17
SCHEMATIC PIPING DIAGRAM
PIPING OPENING TO EQUIPMENT RMS.
NOTES:
HOLD
DET. 2/P17
OPY CHEMICAL FIRE PROTECTION PLAN - INTERMEDIATE LEVEL
HALF SIZE PRINT
NOTICE
ATOMICS INTERNATIONAL
A DIVISION OF NORTH AMERICAN AVIATION, INC.
8900 DESOTO AVENUE, CANOGA PARK, CALIF.
ENVIRONMENTAL TEST BLDG. #024 - SANTA SUSANA
VACUUM TEST FACILITY - SUBLID - FS1
VAULT ACCESS SHIELD DOOR - PENETRATION LAYOUT & DETS.
E
303-024-P17