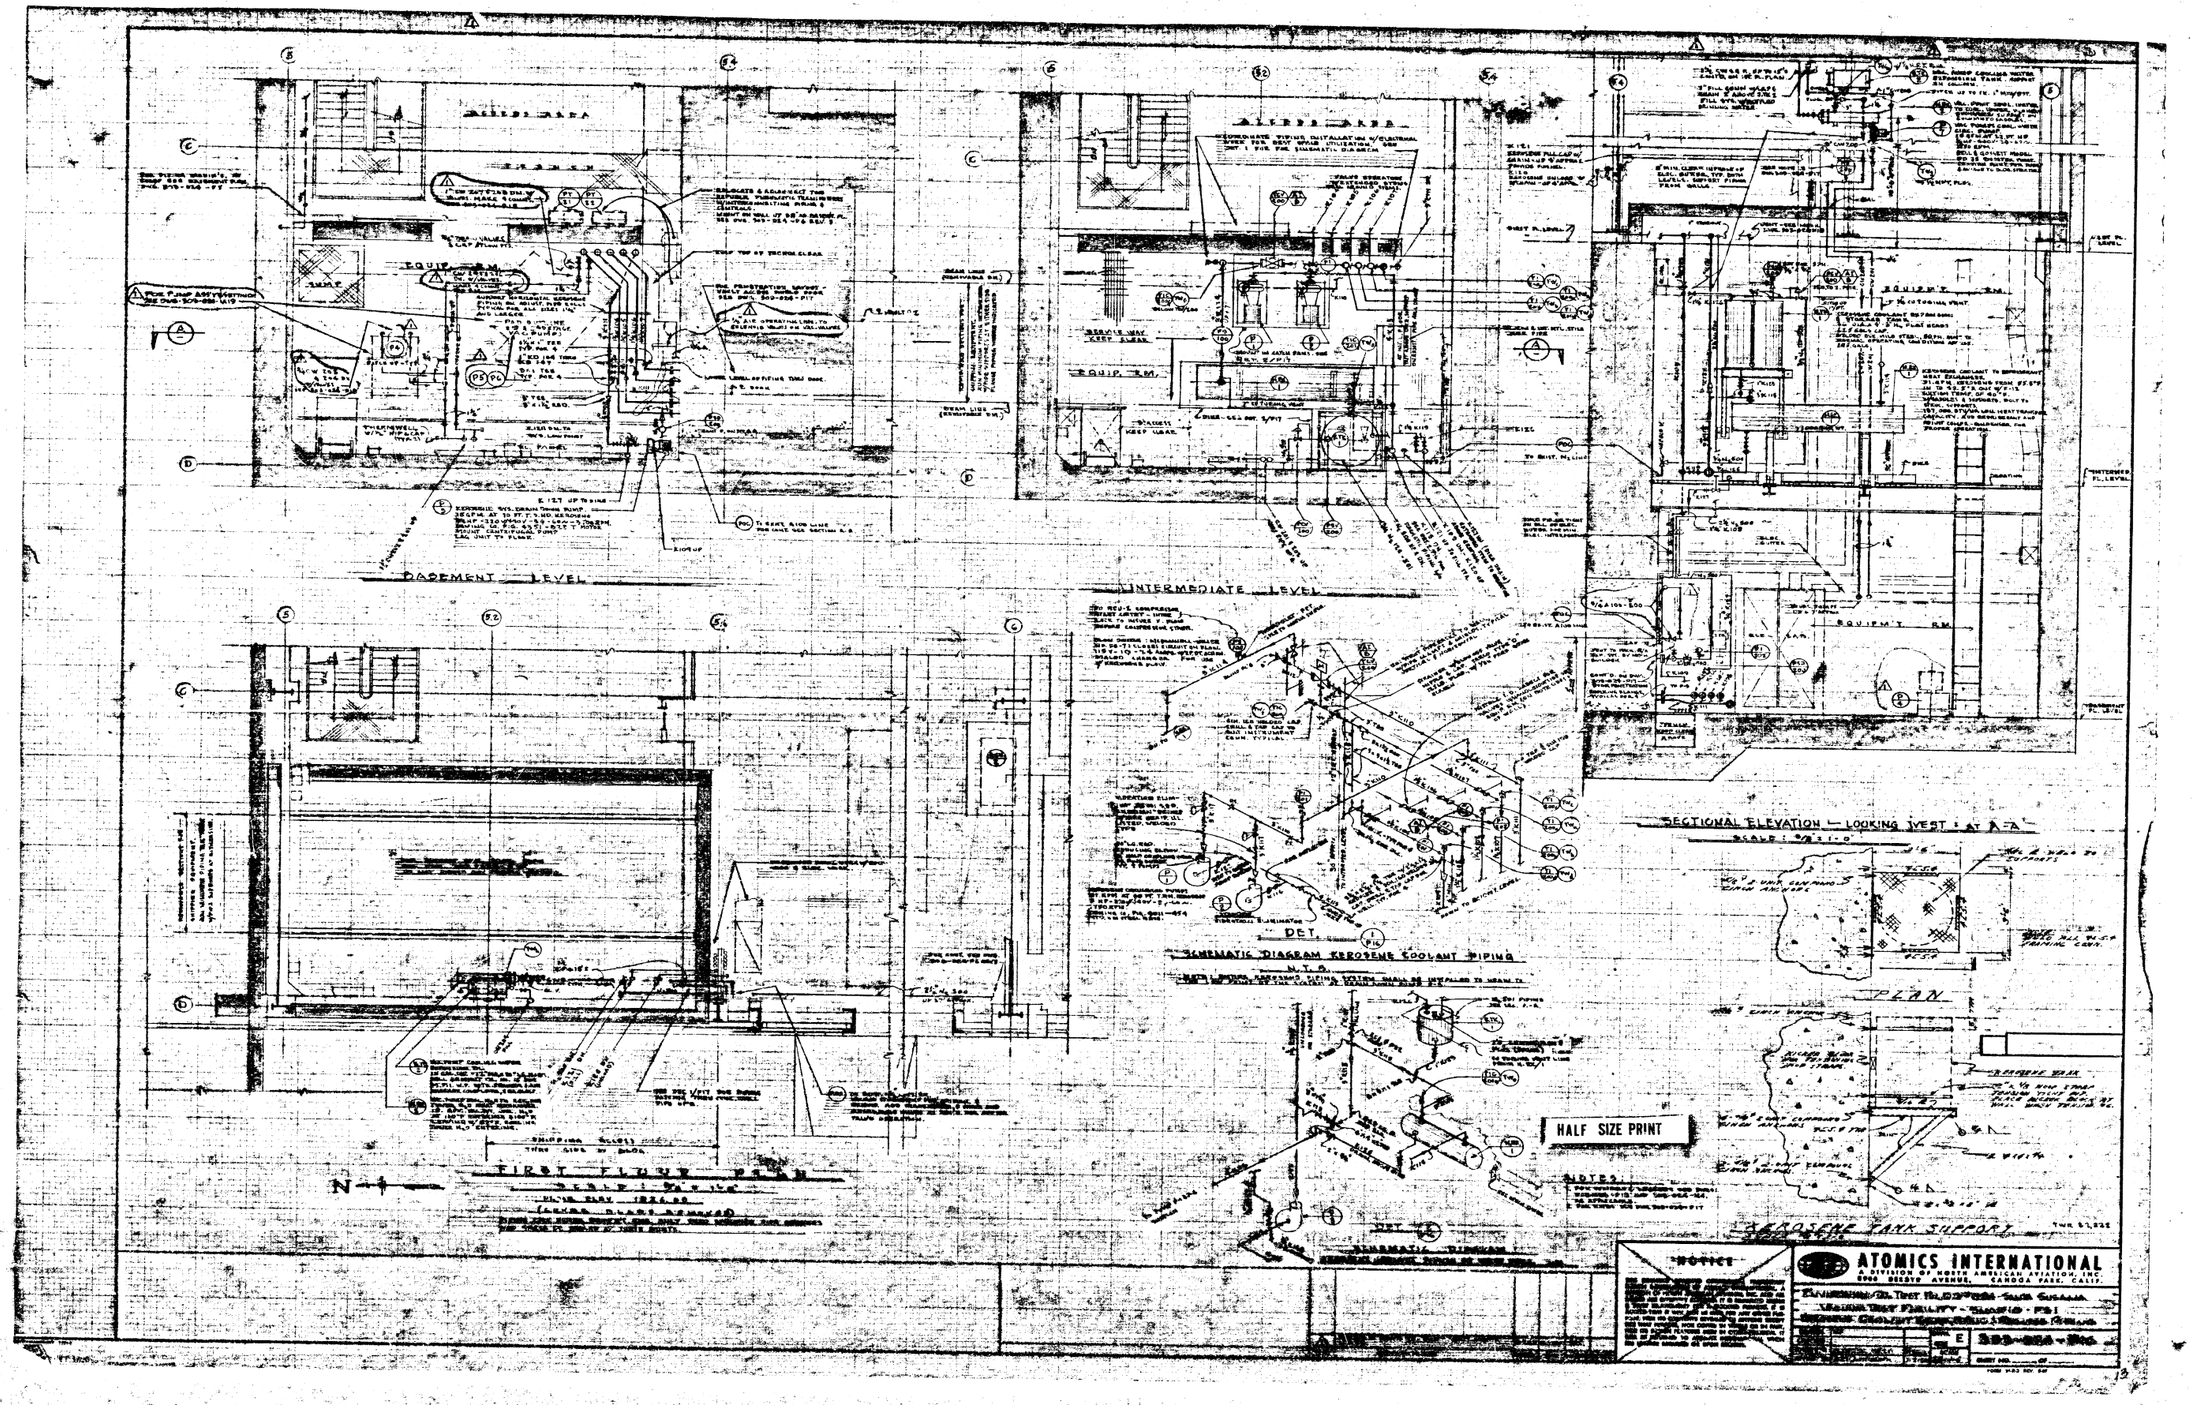
BASEMENT LEVEL
INTERMEDIATE LEVEL
SECTIONAL ELEVATION — LOOKING WEST AT A-A
SCHEMATIC DIAGRAM KEROSENE COOLANT PIPING
DET.
PLAN
FIRST FLOOR PLAN
KEROSENE TANK SUPPORT
HALF SIZE PRINT
NOTES:
NOTICE
ATOMICS INTERNATIONAL
A DIVISION OF NORTH AMERICAN AVIATION, INC.
8900 DESOTO AVENUE, CANOGA PARK, CALIF.