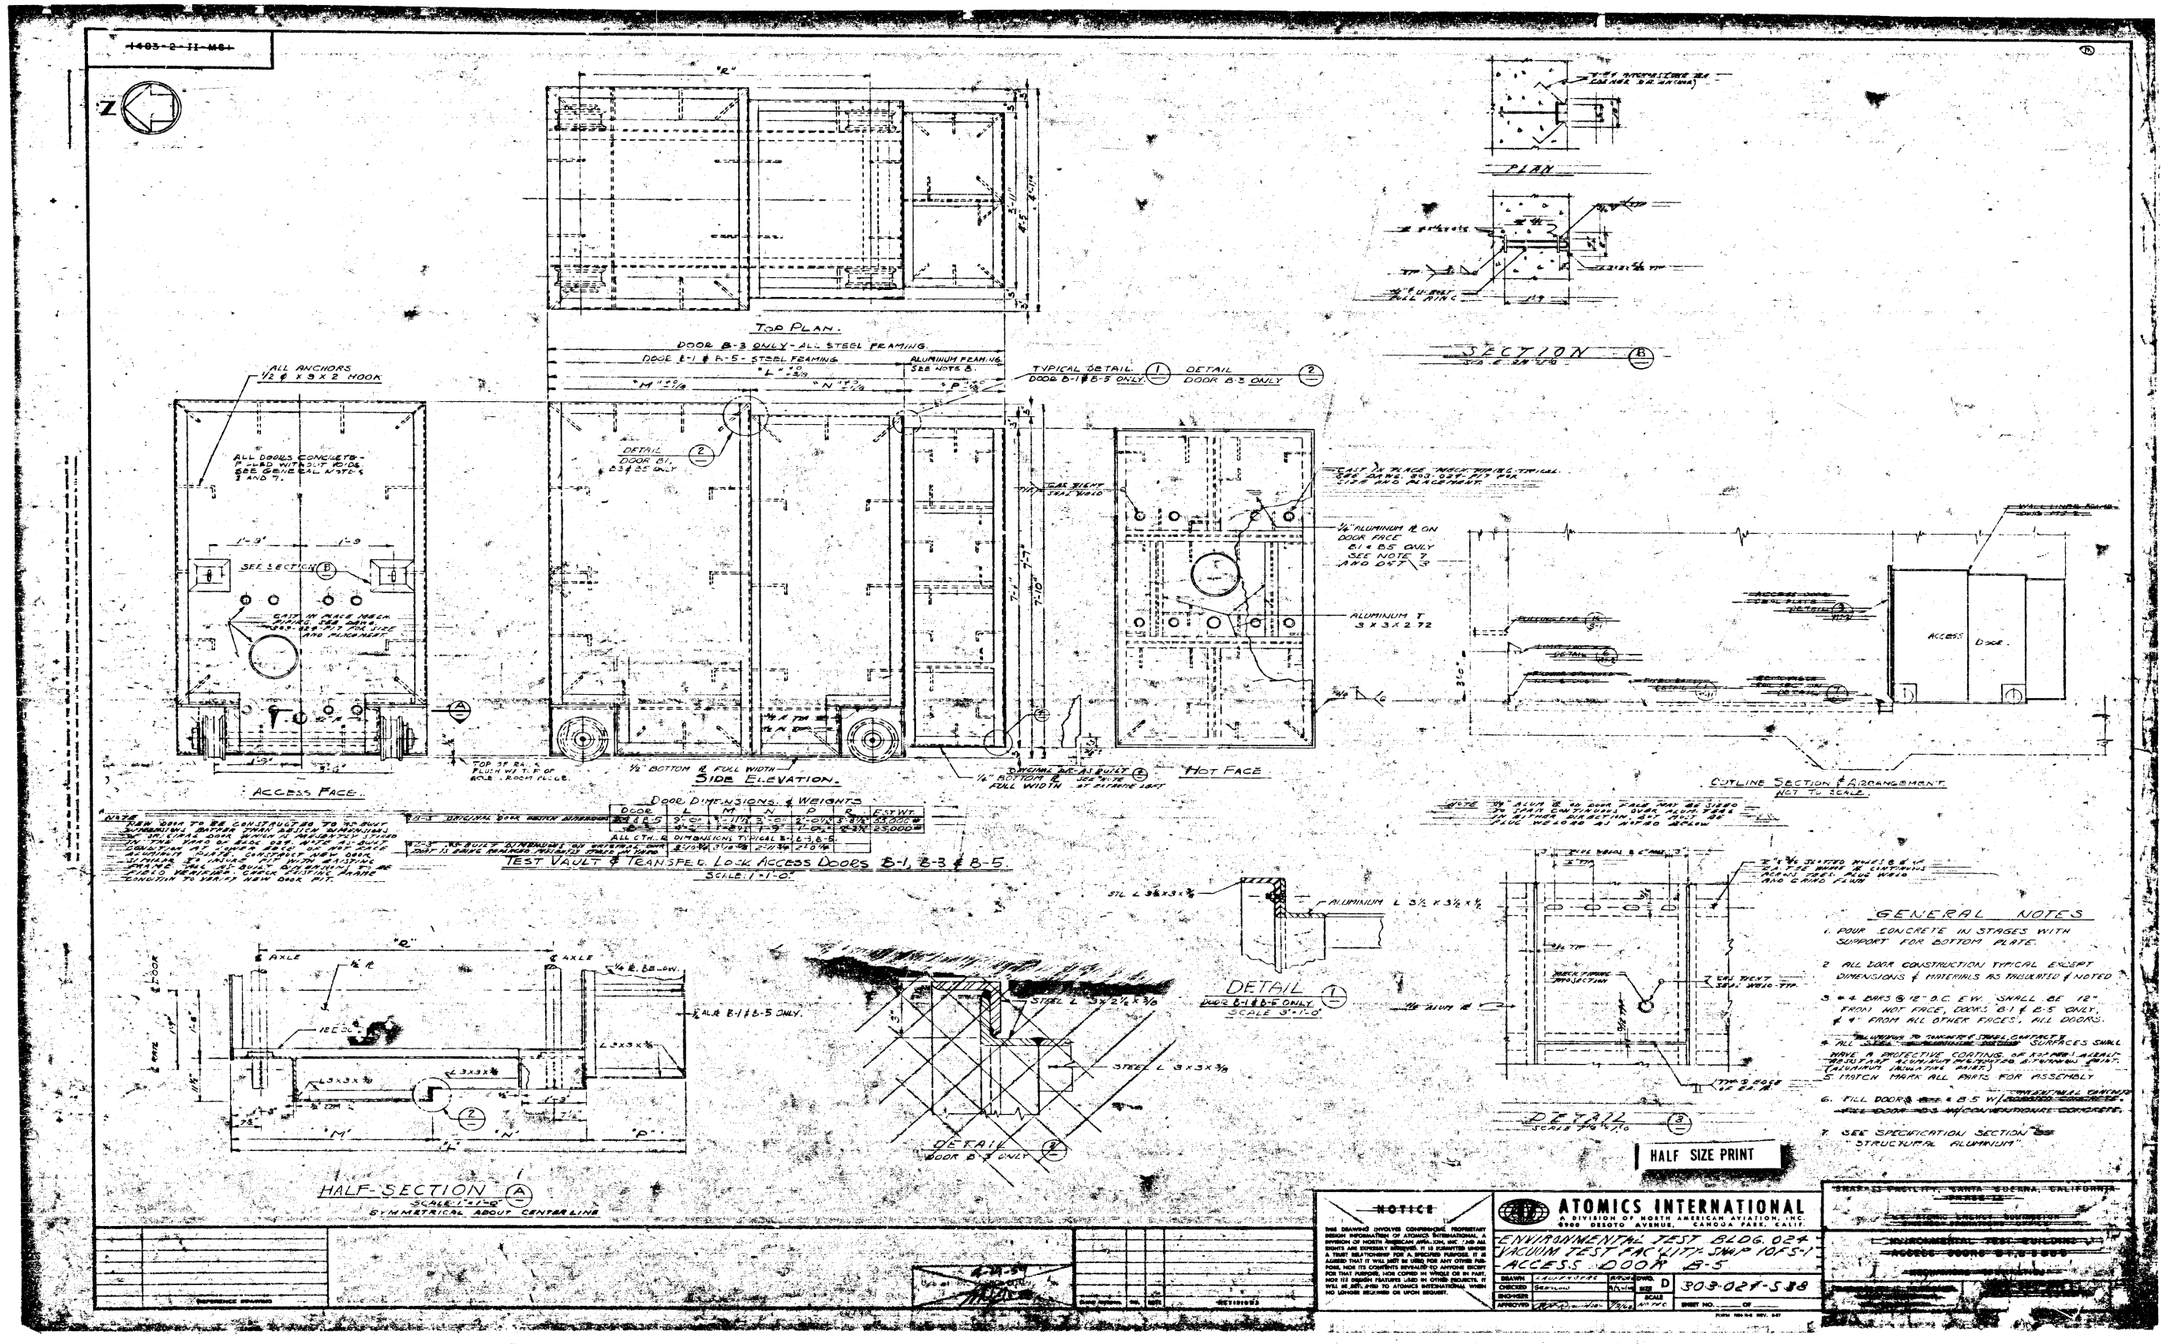
TOP PLAN.
DOOR B-3 ONLY - ALL STEEL FRAMING
DOOR B-1 & B-5 - STEEL FRAMING
ALUMINUM FRAMING SEE NOTE 8.
TYPICAL DETAIL DOOR B-1 & B-5 ONLY
DETAIL DOOR B-3 ONLY
ALL ANCHORS 1/2 ϕ x 3 x 2 HOOK
ALL DOORS CONCRETE - FILLED WITHOUT VOIDS SEE GENERAL NOTES 2 AND 7.
SEE SECTION B
DETAIL DOOR B1, B3 & B5 ONLY
GAS VENT
1/4" ALUMINUM ℓ ON DOOR FACE B1 & B5 ONLY SEE NOTE 7 AND DET. 3
ALUMINUM T 3 x 3 x 2.72
ACCESS FACE.
SIDE ELEVATION.
HOT FACE
CUTLINE SECTION & ARRANGEMENT NOT TO SCALE.
PLAN
SECTION B
DOOR DIMENSIONS & WEIGHTS
TEST VAULT & TRANSFER LOCK ACCESS DOORS B-1, B-3 & B-5
SCALE: 1"=1'-0"
HALF-SECTION A
SCALE: 1"=1'-0"
SYMMETRICAL ABOUT CENTERLINE
DETAIL 1
DOOR B-1 & B-5 ONLY
SCALE 3"=1'-0"
DETAIL 2
DOOR B-3 ONLY
DETAIL 3
GENERAL NOTES
1. POUR CONCRETE IN STAGES WITH SUPPORT FOR BOTTOM PLATE.
2. ALL DOOR CONSTRUCTION TYPICAL EXCEPT DIMENSIONS & MATERIALS AS INDICATED & NOTED.
3. ϕ 4 BARS @ 12" O.C. E.W. SHALL BE 12" FROM HOT FACE, DOORS B-1 & B-5 ONLY, & 4" FROM ALL OTHER FACES, ALL DOORS.
4. ALL SURFACES SHALL HAVE A PROTECTIVE COATING OF KOPPERS ALKALI RESISTANT ALUMINUM PRIMER & KOPPERS BLACK (ALUMINUM PIGMENTED PAINT).
5. MATCH MARK ALL PARTS FOR ASSEMBLY.
6. FILL DOORS B-1 & B-5 W/ CONVENTIONAL CONCRETE.
7. SEE SPECIFICATION SECTION "STRUCTURAL ALUMINUM".
HALF SIZE PRINT
NOTICE
ATOMICS INTERNATIONAL
A DIVISION OF NORTH AMERICAN AVIATION, INC.
6633 DESOTO AVENUE, CANOGA PARK, CALIF.
ENVIRONMENTAL TEST BLDG. 024
VACUUM TEST FACILITY SHOP 10FS-1
ACCESS DOOR B-5
303-024F-S38
DRAWN
CHECKED
ENGINEER
APPROVED
SCALE
SHEET NO.
OF
SANTA SUSANA, CALIFORNIA