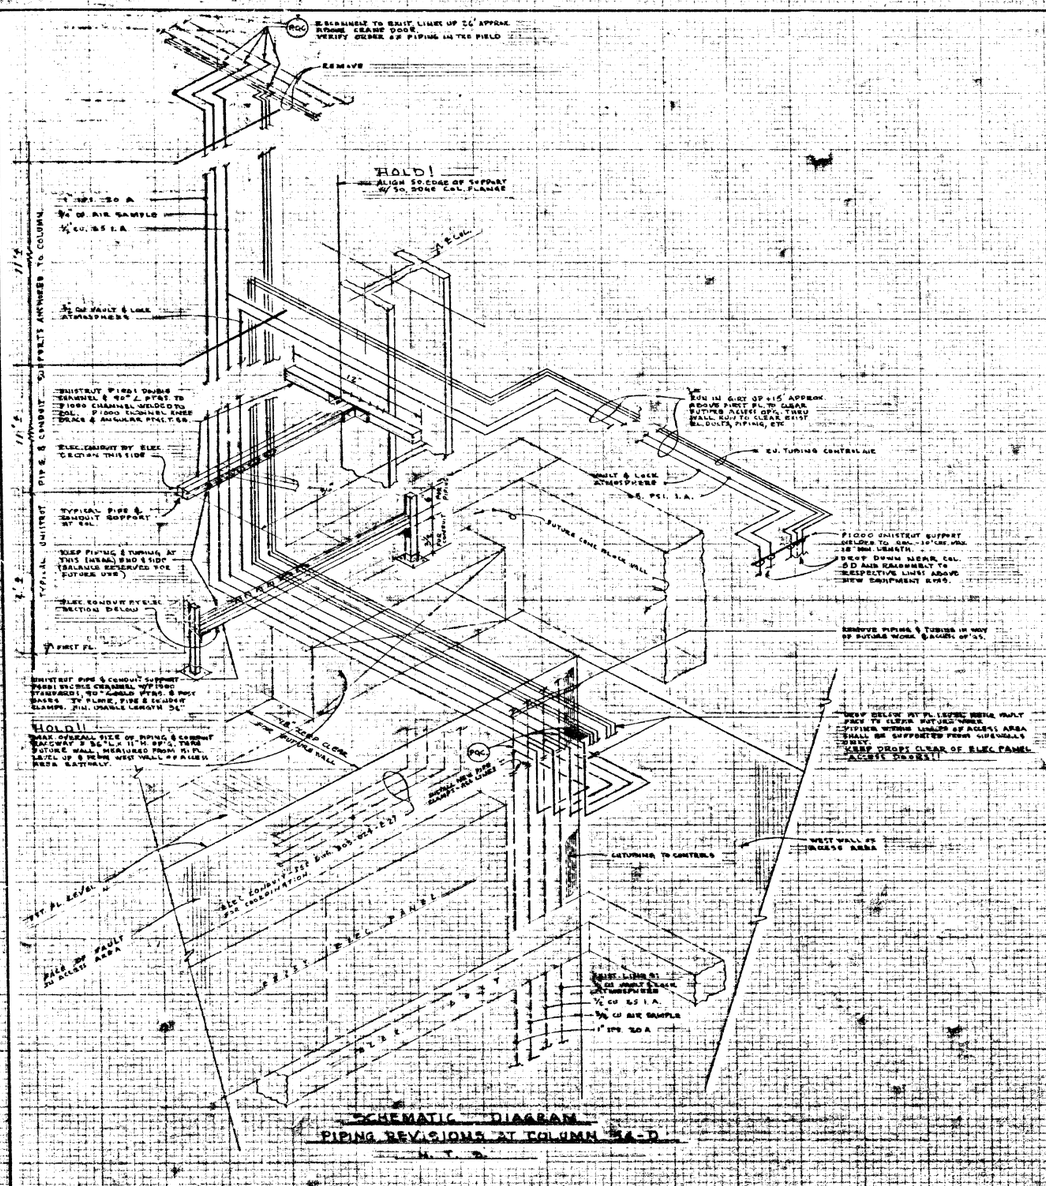

SCHEMATIC DIAGRAM
PIPING REVISIONS AT COLUMN 54-D
N. T. S.

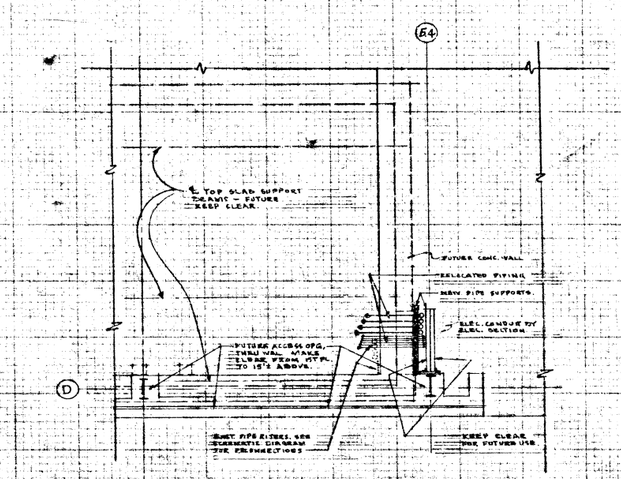

N

PART PLAN
FIRST FLOOR LEVEL
SCALE: 3/8" = 1'-0"

MATERIAL SPEC'S.
SEE SPECIFICATIONS.

REVISIONS

SYM	DESCRIPTION	DATE	SIGNATURE

TWR. # 52.222

NOTICE

THIS DRAWING INVOLVES CONFIDENTIAL PROPRIETARY DESIGN INFORMATION OF ATOMICS INTERNATIONAL, A DIVISION OF NORTH AMERICAN AVIATION, INC. AND ALL RIGHTS ARE EXPRESSLY RESERVED. IT IS SUBMITTED UNDER A TRUST RELATIONSHIP FOR A SPECIFIED PURPOSE. IT IS ASSUMED THAT IT WILL NOT BE USED FOR ANY OTHER PURPOSE, NOR ITS CONTENTS REVEALED TO ANYONE EXCEPT FOR THAT PURPOSE, NOR COPIED IN WHOLE OR IN PART, NOR ITS DESIGN FEATURES USED IN OTHER PROJECTS. IT WILL BE RETURNED TO ATOMICS INTERNATIONAL WHEN NO LONGER REQUIRED OR UPON REQUEST.

ATOMICS INTERNATIONAL
A DIVISION OF NORTH AMERICAN AVIATION, INC.
8900 DE SOTO AVENUE, CANOGA PARK, CALIF.

S.E.T.F. BUILDING #024
SNAP 10 FSI VACUUM TEST FACILITY
PIPING MODIFICATIONS

DRAWN	G.E. DEUTER		DWG. SIZE D	303-024-P23
CHECKED			SCALE	
ENGINEER	G.E. DEUTER			
APPROVED				SHEET NO. ___ OF ___

FORM 1004-R2 REV. 5-57

REDUCED DRAWING