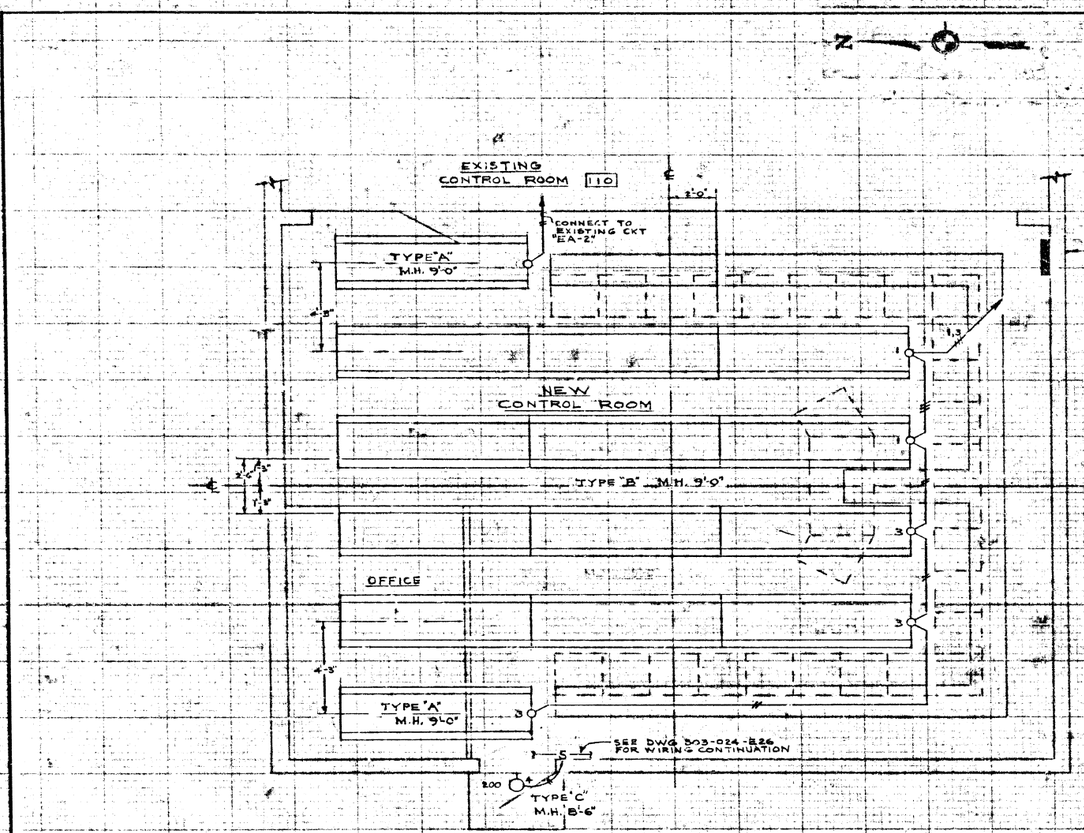


LIGHTING PLAN
SCALE ~ 3/8"=1'-0"

NOTES

1. LOCATION OF LTG. FIXTURES IS CRITICAL. ANY DEVIATION FROM DIMENSIONS SHOWN SHALL BE SUBMITTED FOR APPROVAL PRIOR TO INSTALLATION.
2. COORDINATE WITH PAINTING CONTRACTOR THAT THIS CEILING & WALLS SHALL BE FINISHED IN LUSTERLESS WHITE. THIS SHALL INCLUDE ALL CONDUITS, DUCTS, PIPING, AND STRUCTURE.
3. SEE SPEC. FOR FIXTURE SCHEDULE.
4. SEE DWG 303-024-E26 FOR APPLICABLE LEGEND.

| REVISIONS | | | |
|---|---|---|---|
| SYM | DESCRIPTION | DATE | SIGNATURE |

JIR 722-55830 TWR 34019

REDUCED DRAWING

NOTICE

THIS DRAWING AND/OR CONFIDENTIAL PROPRIETARY DESIGNS EMANATING FROM ATOMICS INTERNATIONAL, A DIVISION OF NORTH AMERICAN AVIATION, INC. AND ALL RIGHTS ARE EXPRESSLY RESERVED. IT IS SUBMITTED WITH A TRUST CREATING ONLY A RESTRICTED PURCHASE. IT IS AGREED THAT IT WILL NOT BE USED FOR ANY OTHER PURPOSE, NOR ITS CONTENTS REVEALED TO ANYONE EXCEPT FOR THAT PURPOSE, NOR COPIED IN WHOLE OR IN PART, NOR ITS DESIGN FEATURES USED IN OTHER PROJECTS. IF WILL BE RETURNED TO ATOMICS INTERNATIONAL WHEN NO LONGER REQUIRED OR UPON REQUEST.

ATOMICS INTERNATIONAL
A DIVISION OF NORTH AMERICAN AVIATION, INC.
8900 DESOTO AVENUE, CANOGA PARK, CALIF.

SETF CONTROL ROOM EXPANSION
LIGHTING PLAN

| | | | | |
|---|---|---|---|---|
| DRAWN | T.O.R. | | SIZE | 303-024-E25 |
| CHECKED | | | D | |
| ENGINEER | | | SCALE | |
| APPROVED | | | | |

SHEET NO. ____ OF ____