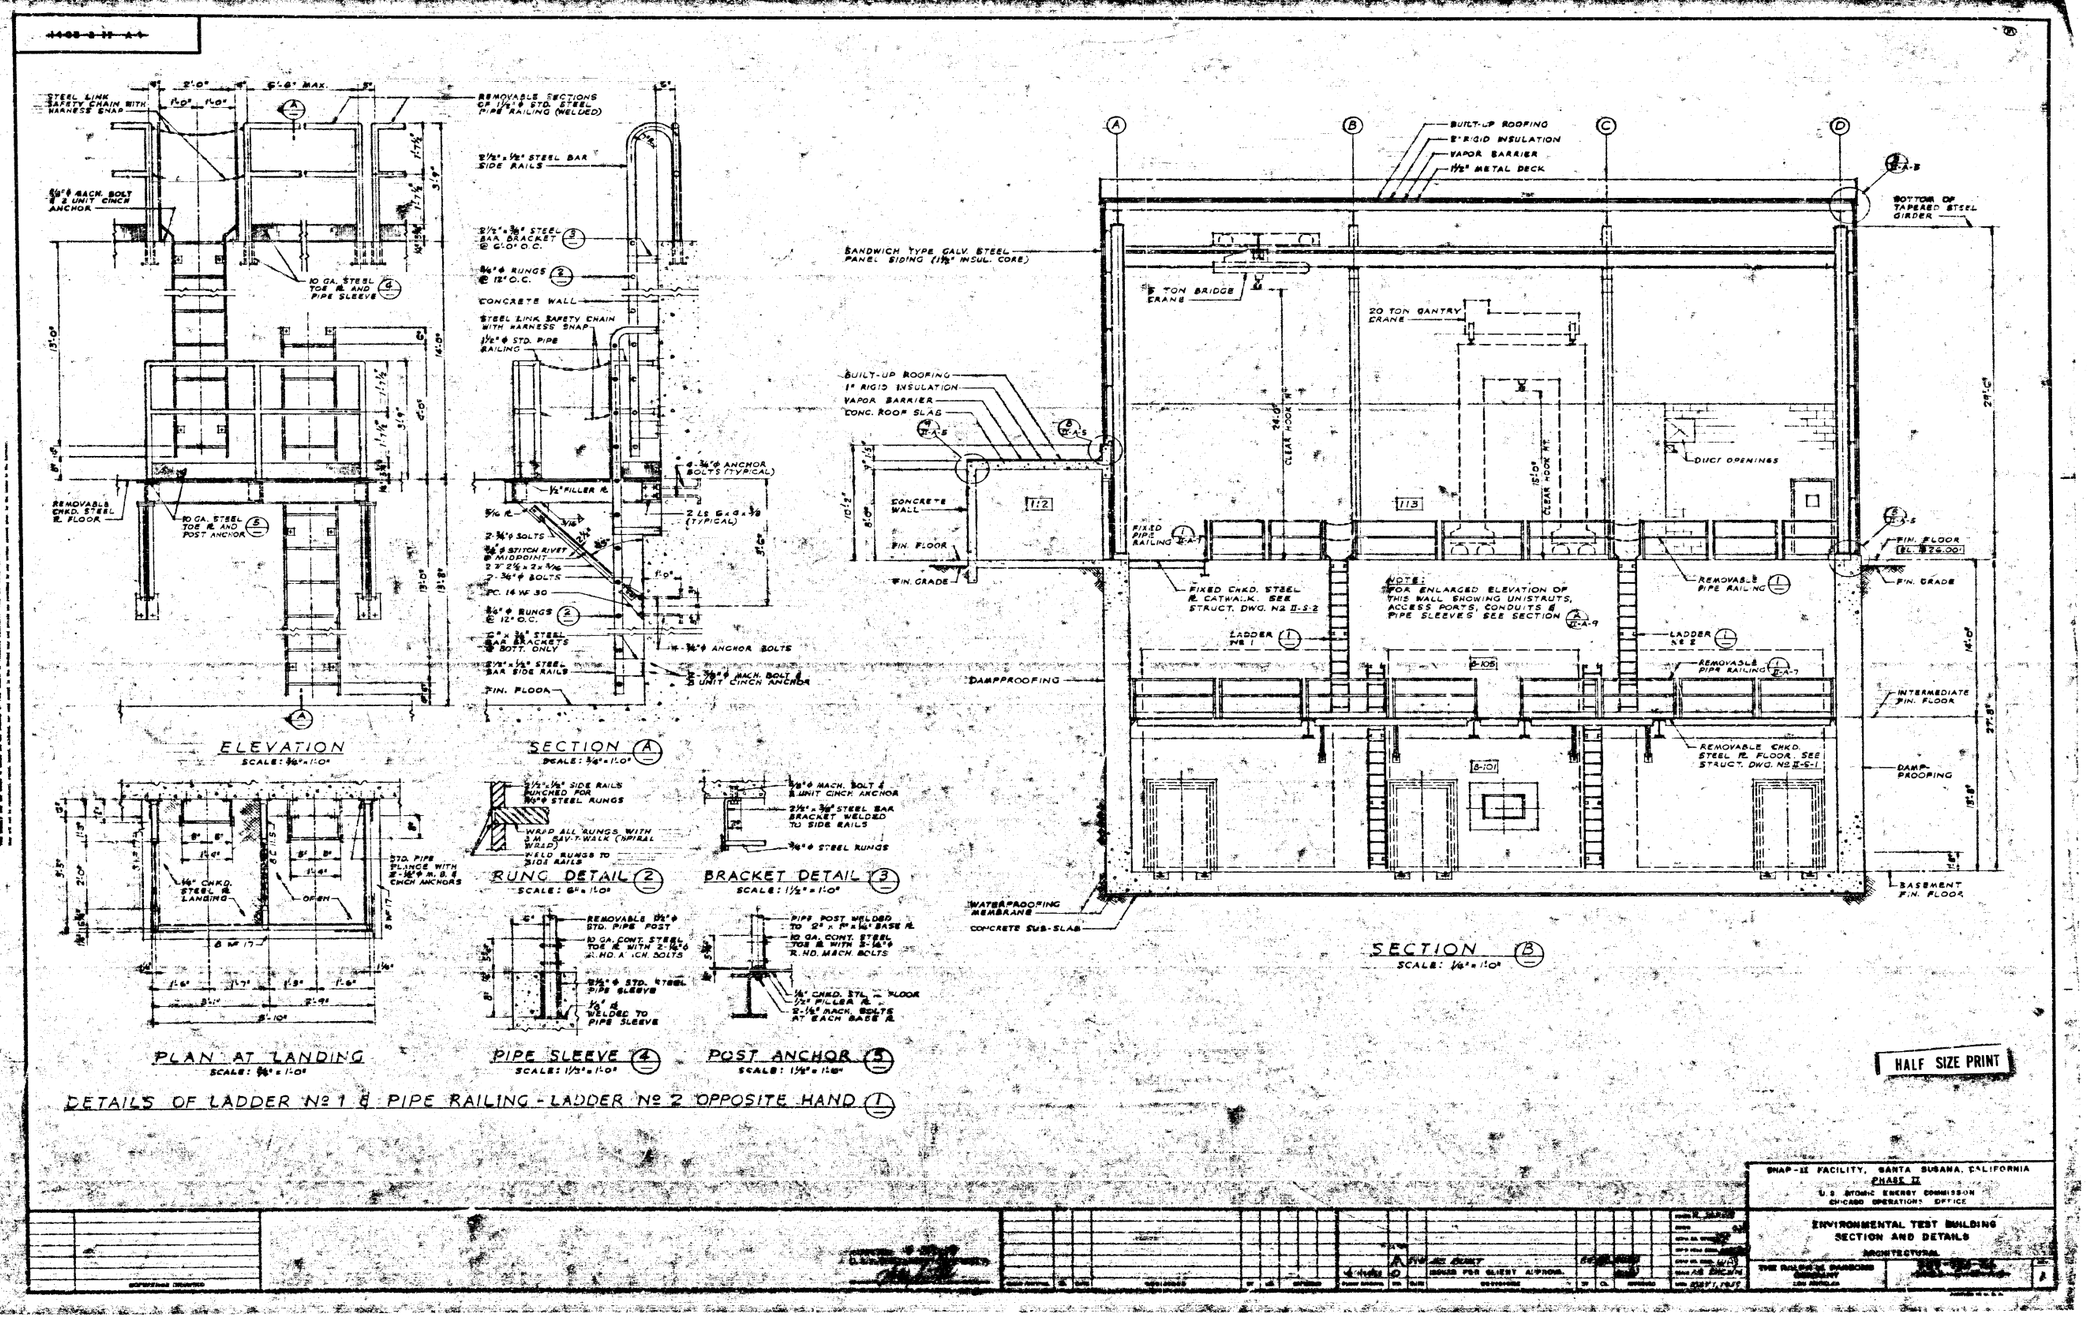
ELEVATION
SCALE: 3/4" = 1'-0"
SECTION A
SCALE: 3/4" = 1'-0"
PLAN AT LANDING
SCALE: 3/4" = 1'-0"
RUNG DETAIL 2
SCALE: 6" = 1'-0"
BRACKET DETAIL 3
SCALE: 1 1/2" = 1'-0"
PIPE SLEEVE 4
SCALE: 1 1/2" = 1'-0"
POST ANCHOR 5
SCALE: 1 1/2" = 1'-0"
DETAILS OF LADDER No 1 & PIPE RAILING - LADDER No 2 OPPOSITE HAND 1
SECTION B
SCALE: 1/4" = 1'-0"
BUILT-UP ROOFING
2" RIGID INSULATION
VAPOR BARRIER
1 1/2" METAL DECK
BOTTOM OF TAPERED STEEL GIRDER
SANDWICH TYPE GALV. STEEL PANEL SIDING (1 1/2" INSUL. CORE)
5 TON BRIDGE CRANE
20 TON GANTRY CRANE
CONC. ROOF SLAB
CONCRETE WALL
FIN. FLOOR
FIN. GRADE
DUCT OPENINGS
FIXED PIPE RAILING
FIXED CHKD. STEEL PL CATWALK. SEE STRUCT. DWG. No II-S-2
NOTE: FOR ENLARGED ELEVATION OF THIS WALL SHOWING UNISTRUTS, ACCESS PORTS, CONDUITS & PIPE SLEEVES SEE SECTION A
LADDER No 1
LADDER No 2
REMOVABLE PIPE RAILING
DAMPPROOFING
INTERMEDIATE FIN. FLOOR
REMOVABLE CHKD. STEEL PL FLOOR. SEE STRUCT. DWG. No II-S-1
BASEMENT FIN. FLOOR
WATERPROOFING MEMBRANE
CONCRETE SUB-SLAB
HALF SIZE PRINT
SNAP-II FACILITY, SANTA SUSANA, CALIFORNIA
PHASE II
U.S. ATOMIC ENERGY COMMISSION
CHICAGO OPERATIONS OFFICE
ENVIRONMENTAL TEST BUILDING
SECTION AND DETAILS
ARCHITECTURAL
THE RALPH M. PARSONS COMPANY
LOS ANGELES