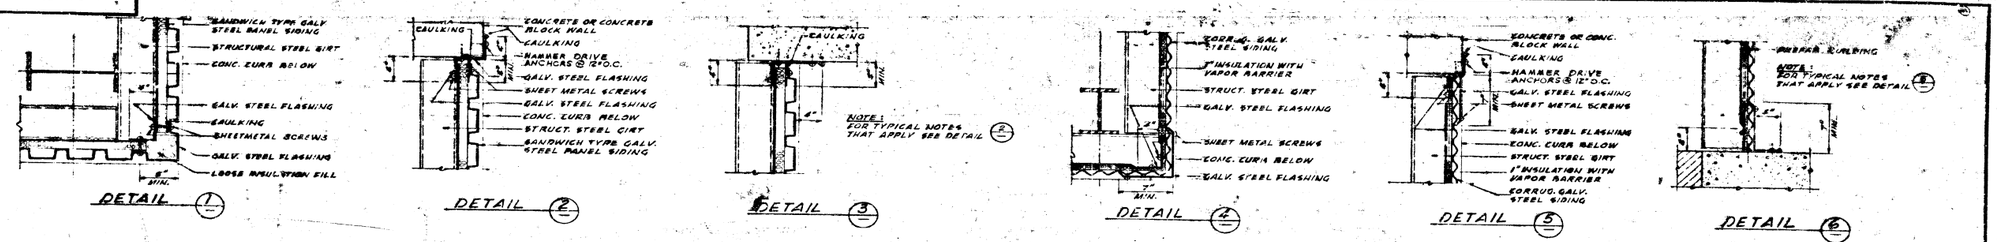

DETAILS OF FLASHING AT SIDING

SCALE: 1½" = 1'-0"

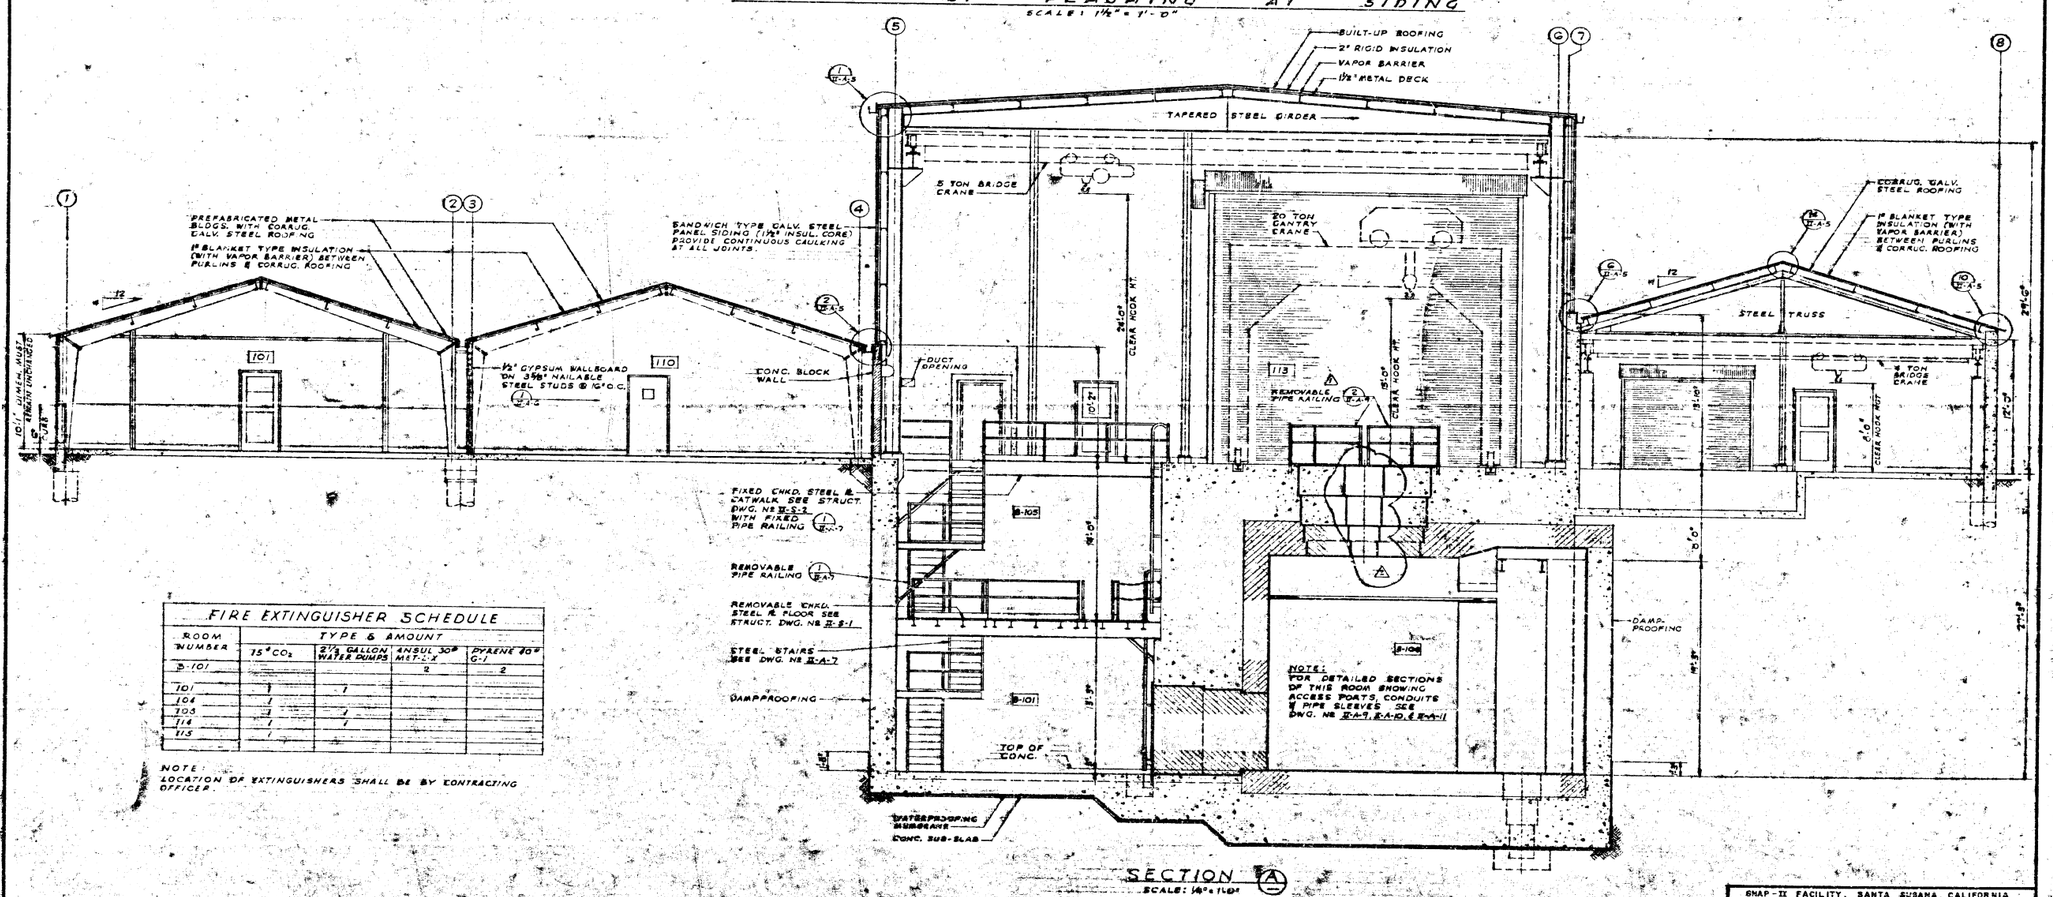

SECTION A

SCALE: 1/4" = 1'-0"

FIRE EXTINGUISHER SCHEDULE

ROOM NUMBER	TYPE & AMOUNT			
	15# CO_2	2½ GALLON WATER PUMPS	ANSUL 30# MET-L-X	PYRENE 40# G-1
B-101			2	2
101	1	1		
104	1			
105	1	1		
114	1	1		
115	1			

NOTE: LOCATION OF EXTINGUISHERS SHALL BE BY CONTRACTING OFFICER.

SHAP-II FACILITY, SANTA SUSANA, CALIFORNIA
PHASE II
U.S. ATOMIC ENERGY COMMISSION
CHICAGO OPERATIONS OFFICE

ENVIRONMENTAL TEST BUILDING
SECTION AND DETAILS
ARCHITECTURAL

THE RALPH M. PARSONS COMPANY
LOS ANGELES

ISSUED FOR CLIENT APPROVAL

HALF SIZE PRINT