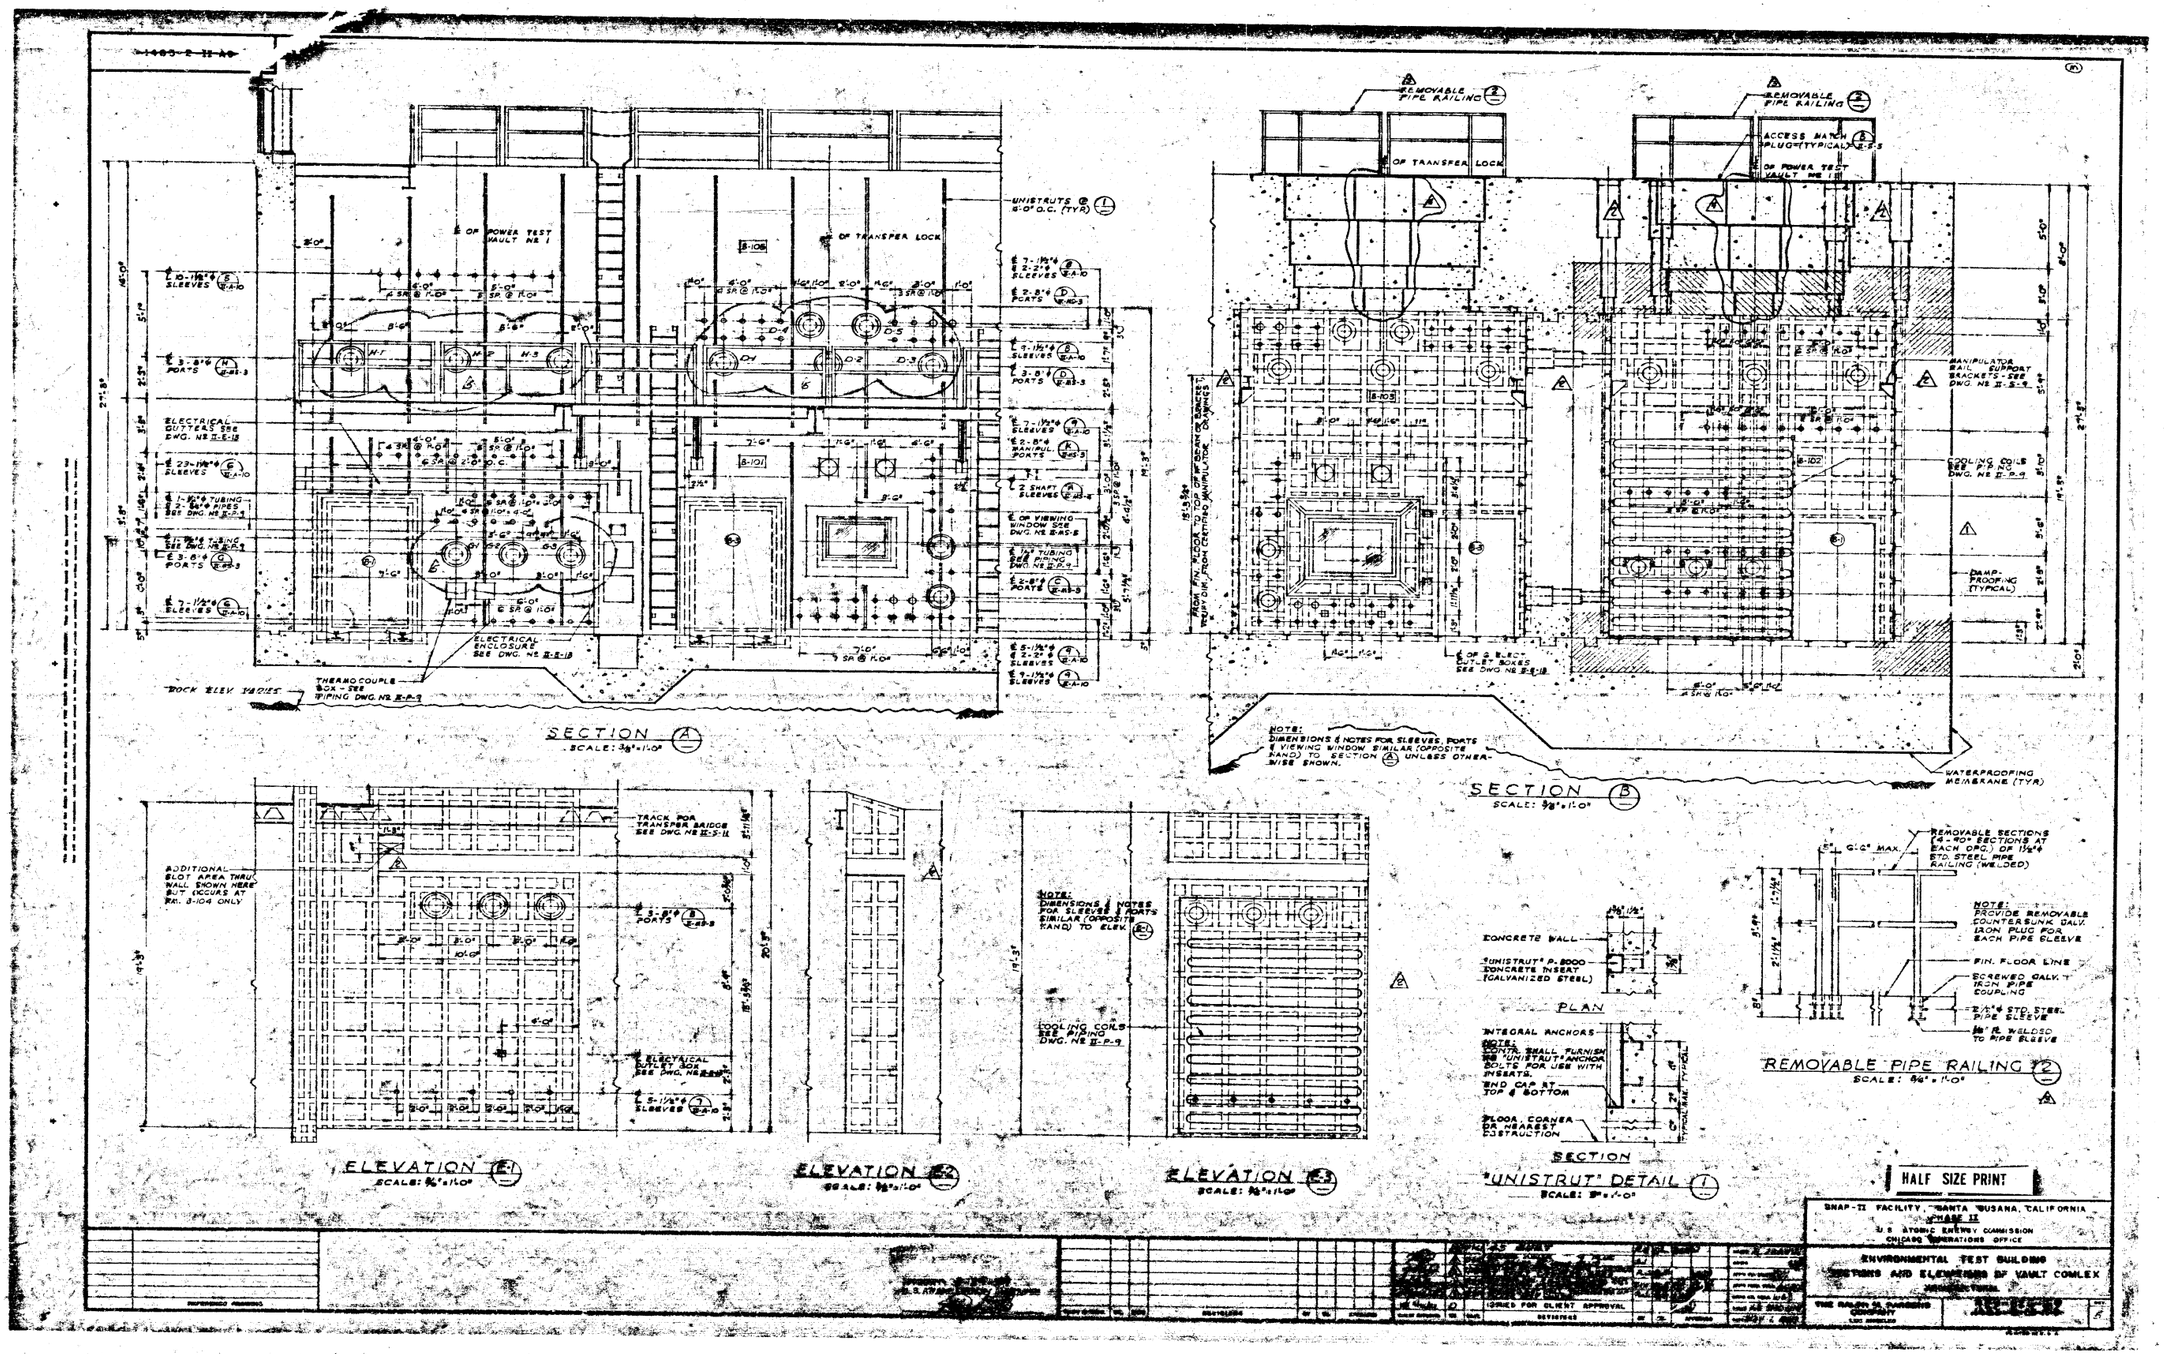
SECTION A
SCALE: 3/8"=1'-0"
SECTION B
SCALE: 3/8"=1'-0"
ELEVATION E-1
SCALE: 3/8"=1'-0"
ELEVATION E-2
SCALE: 3/8"=1'-0"
ELEVATION E-3
SCALE: 3/8"=1'-0"
PLAN
SECTION
"UNISTRUT" DETAIL 1
SCALE: 3"=1'-0"
REMOVABLE PIPE RAILING 2
SCALE: 3/4"=1'-0"
HALF SIZE PRINT
SNAP-II FACILITY, SANTA SUSANA, CALIFORNIA
PHASE II
U.S. ATOMIC ENERGY COMMISSION
CHICAGO OPERATIONS OFFICE
ENVIRONMENTAL TEST BUILDING
SECTIONS AND ELEVATIONS OF VAULT COMPLEX
ISSUED FOR CLIENT APPROVAL