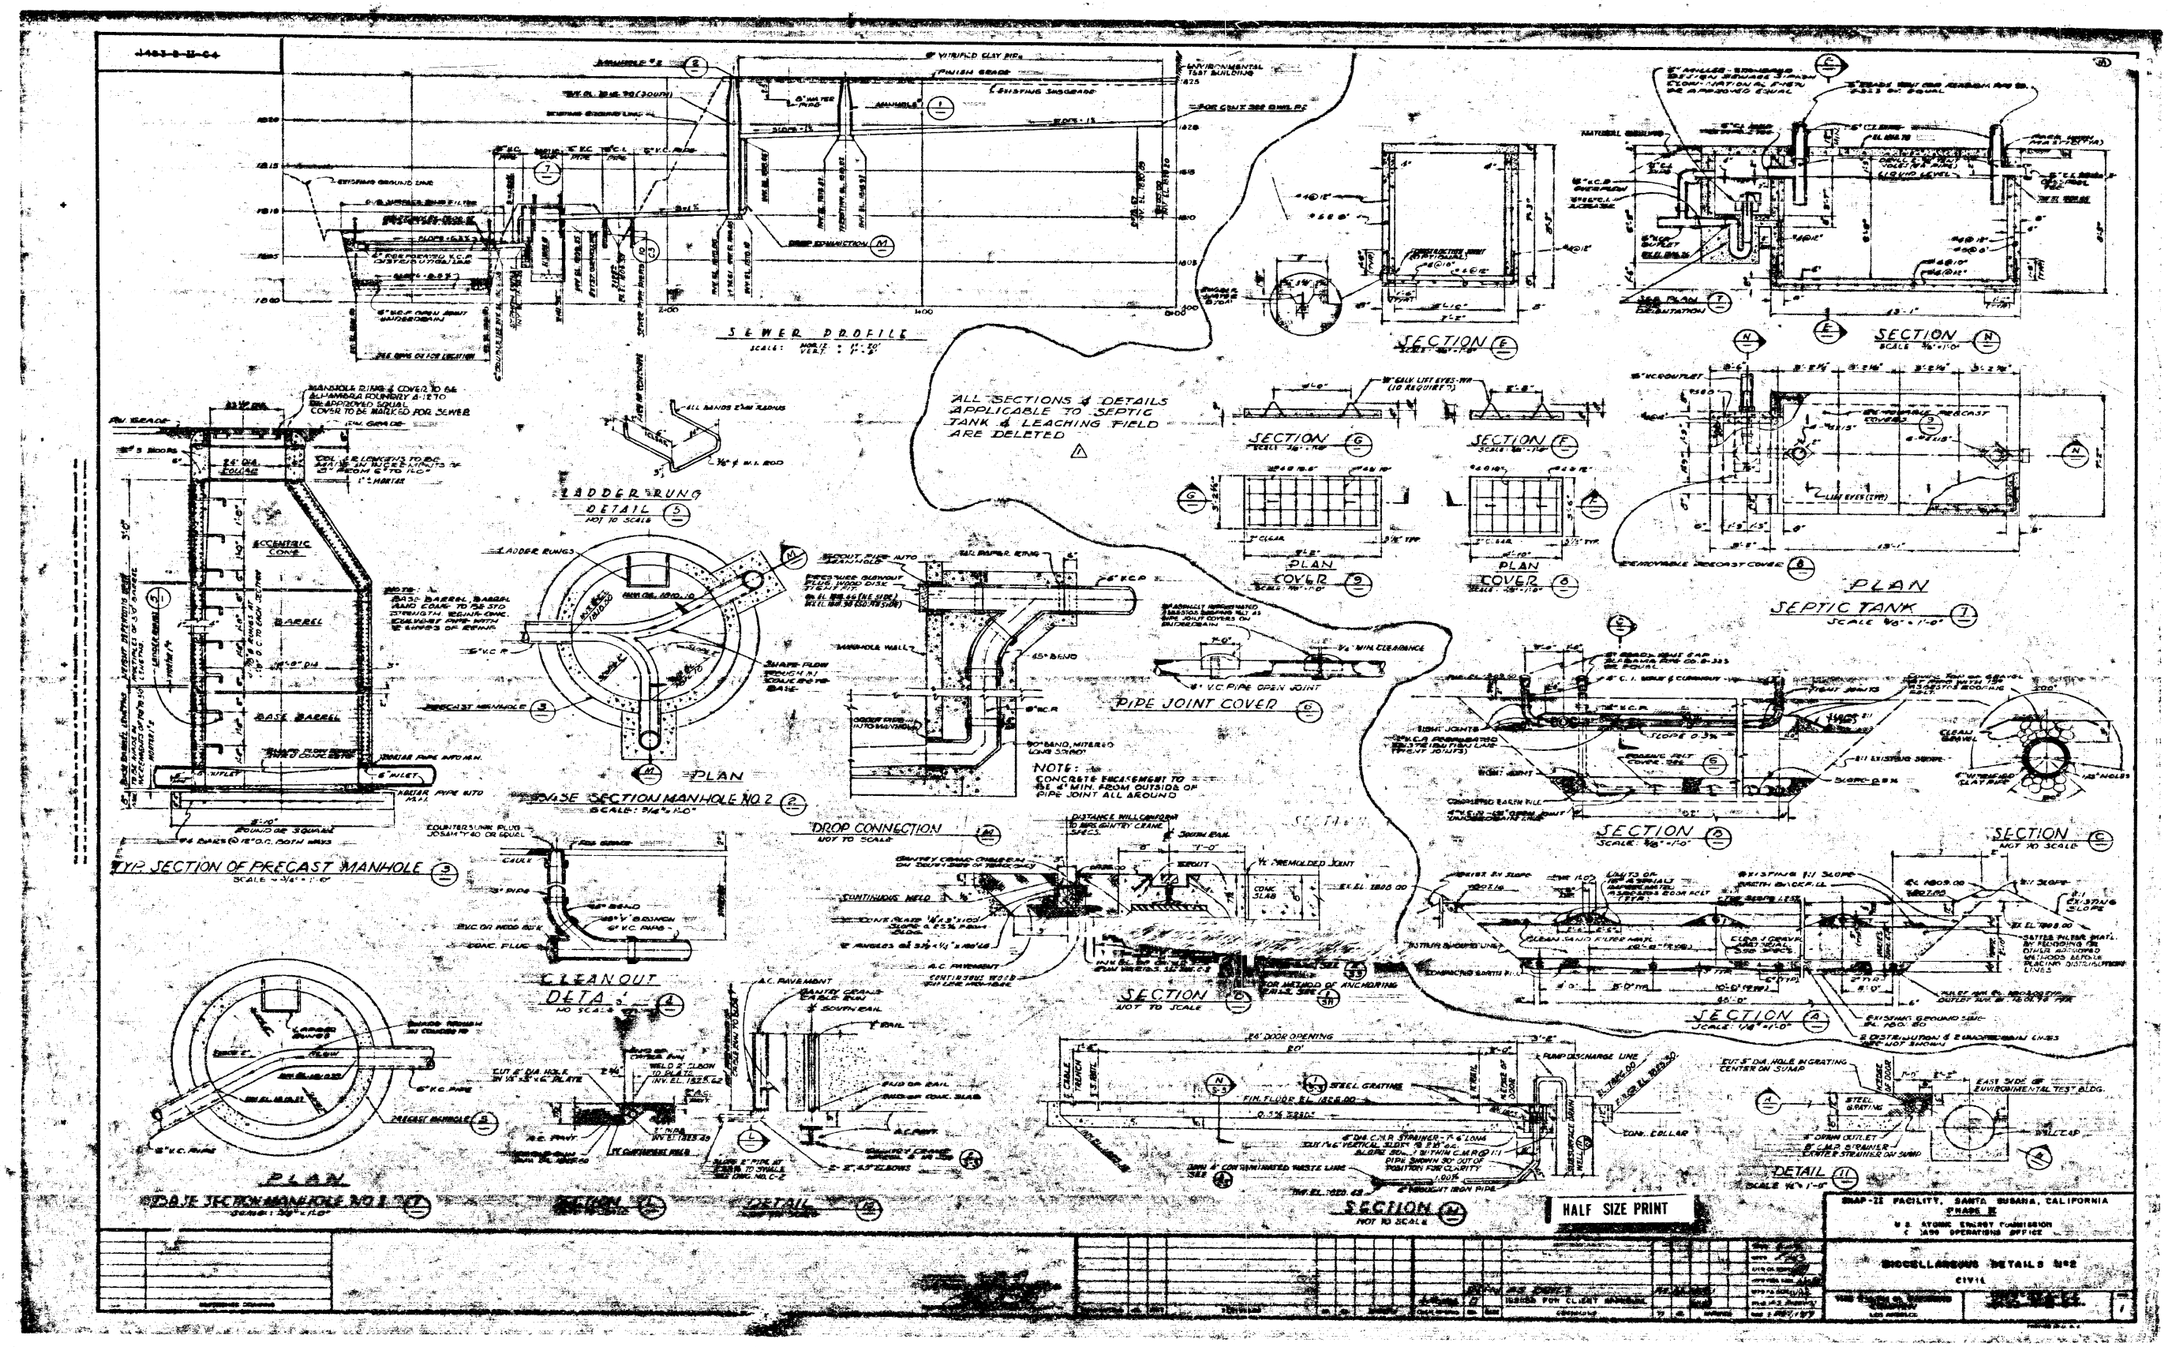
SEWER PROFILE
SCALE: HORIZ. = 1"=50' VERT. = 1"=5'
LADDER RUNG DETAIL
NOT TO SCALE
ALL SECTIONS & DETAILS APPLICABLE TO SEPTIC TANK & LEACHING FIELD ARE DELETED
SECTION
PLAN COVER
PLAN
SEPTIC TANK
PIPE JOINT COVER
NOTE: CONCRETE ENCASEMENT TO BE 4" MIN. FROM OUTSIDE OF PIPE JOINT ALL AROUND
BASE SECTION MANHOLE NO 2
DROP CONNECTION
NOT TO SCALE
TYP. SECTION OF PRECAST MANHOLE
CLEANOUT DETAIL
NOT TO SCALE
BASE SECTION MANHOLE NO 1
DETAIL
HALF SIZE PRINT
SNAP-12 FACILITY, SANTA SUSANA, CALIFORNIA
PHASE II
U.S. ATOMIC ENERGY COMMISSION
C. JANO OPERATIONS OFFICE
MISCELLANEOUS DETAILS No 2
CIVIL