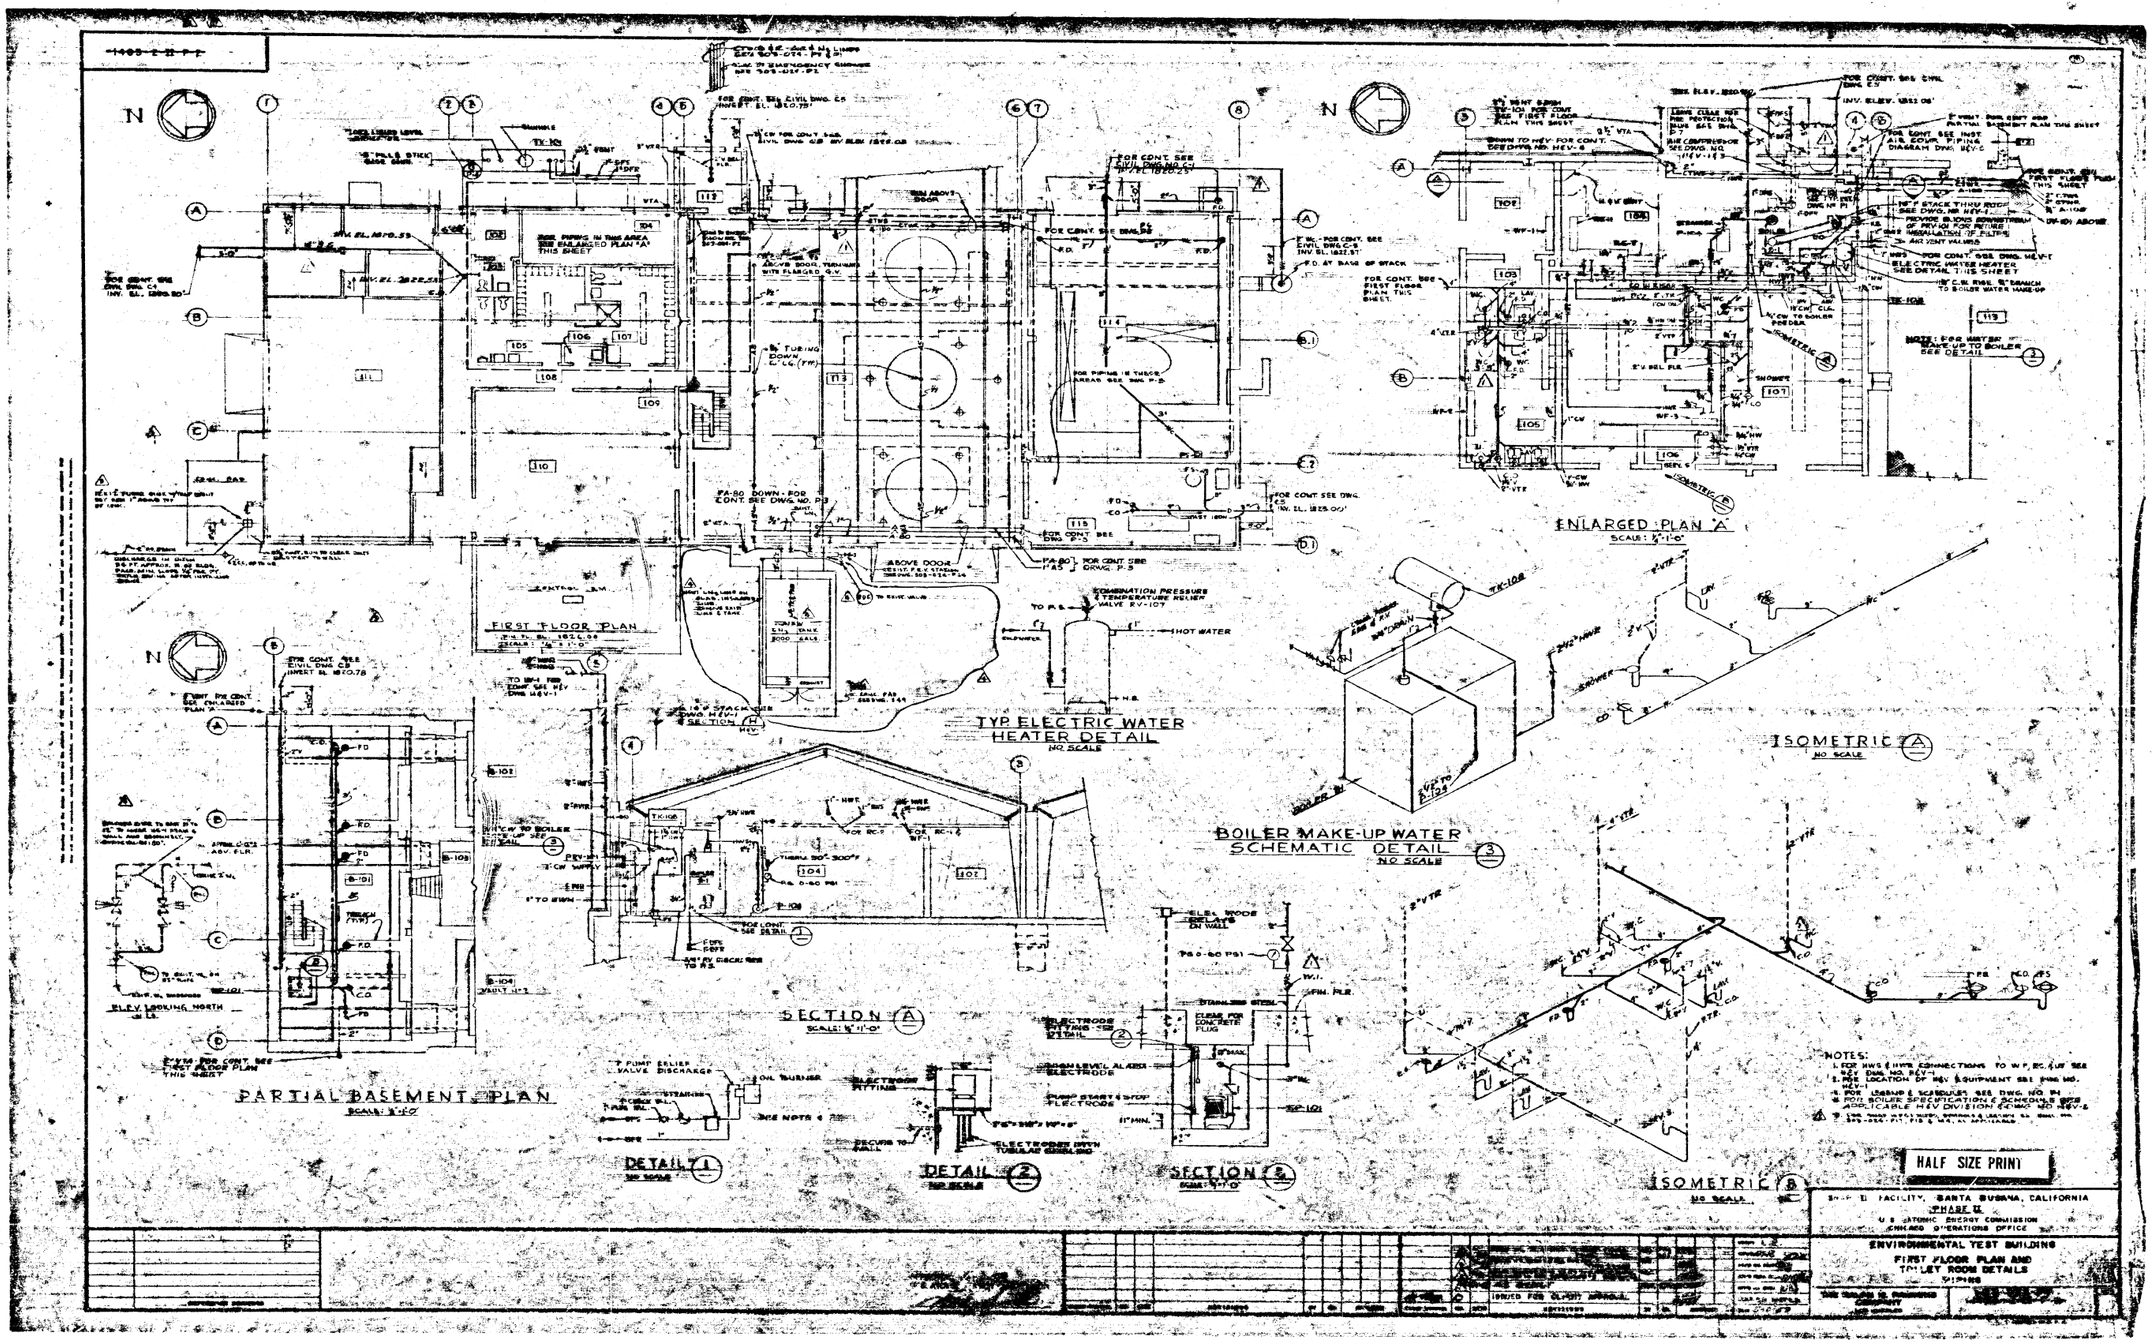

FIRST FLOOR PLAN
PARTIAL BASEMENT PLAN
SECTION A
DETAIL 1
DETAIL 2
SECTION B
TYP ELECTRIC WATER HEATER DETAIL
NO SCALE
ENLARGED PLAN "A"
BOILER MAKE-UP WATER SCHEMATIC DETAIL
NO SCALE
ISOMETRIC A
NO SCALE
ISOMETRIC B
NO SCALE
NOTES:
HALF SIZE PRINT
SNAP II FACILITY, SANTA BUSANA, CALIFORNIA
PHASE II
U.S. ATOMIC ENERGY COMMISSION
CHICAGO OPERATIONS OFFICE
ENVIRONMENTAL TEST BUILDING
FIRST FLOOR PLAN AND
TOILET ROOM DETAILS
PIPING