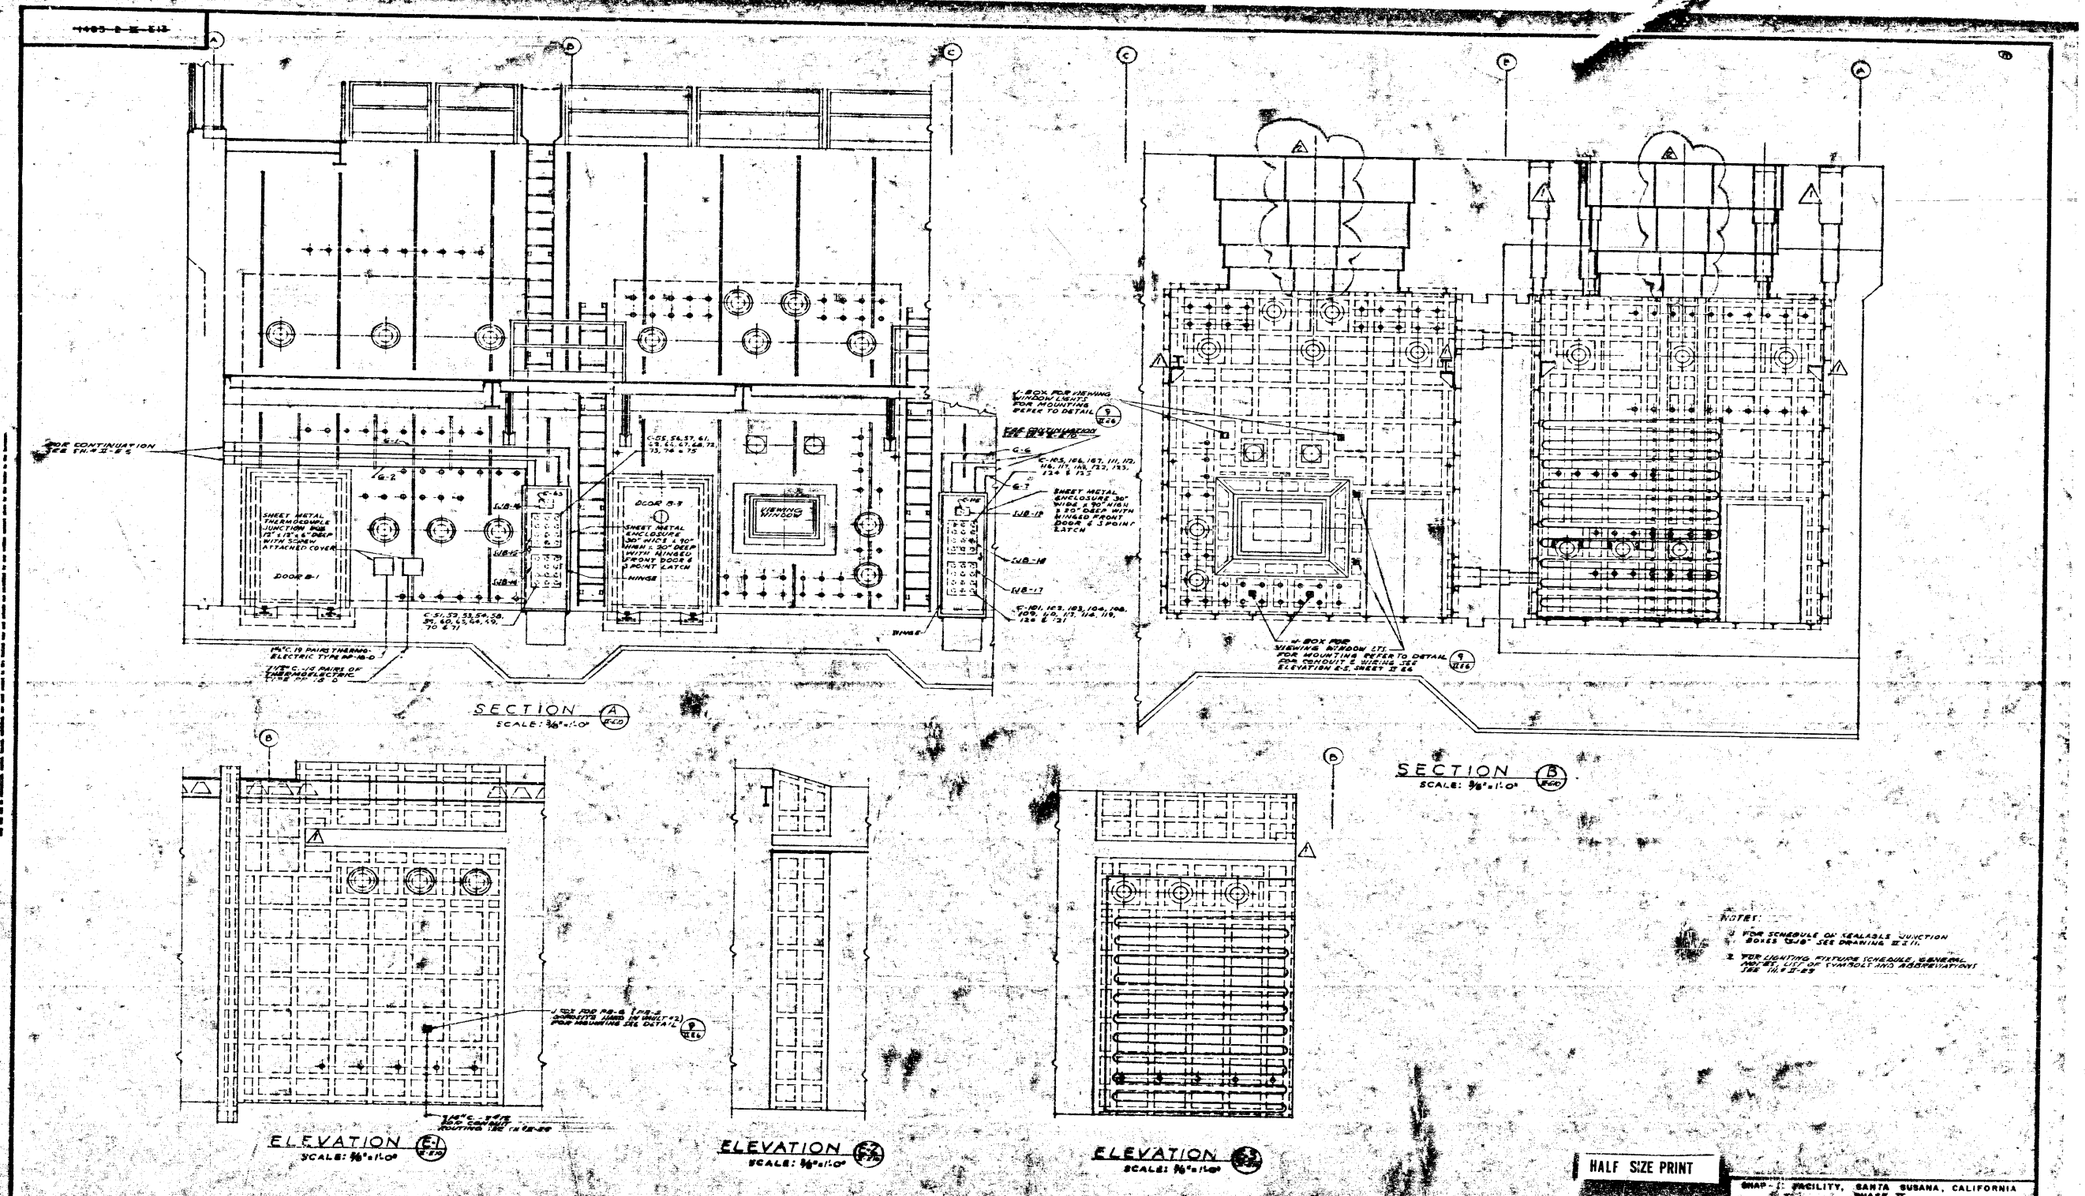
SECTION A
SCALE: 3/8"=1'-0"
SECTION B
SCALE: 3/8"=1'-0"
ELEVATION E-1
SCALE: 3/8"=1'-0"
ELEVATION E-2
SCALE: 3/8"=1'-0"
ELEVATION E-3
SCALE: 3/8"=1'-0"
VIEWING WINDOW
DOOR B-1
DOOR B-3
NOTES:
1. FOR SCHEDULE OF SEALABLE JUNCTION BOXES "SJB" SEE DRAWING II-E-11.
2. FOR LIGHTING FIXTURE SCHEDULE, GENERAL NOTES, LIST OF SYMBOLS AND ABBREVIATIONS SEE 111-II-E-29
HALF SIZE PRINT
SHAP FACILITY, SANTA SUSANA, CALIFORNIA
PHASE II
U.S. ATOMIC ENERGY COMMISSION
CHICAGO OPERATIONS OFFICE
ENVIRONMENTAL TEST BUILDING
VAULT SECTIONS III
ELECTRICAL
ISSUED FOR CLIENT APPROVAL