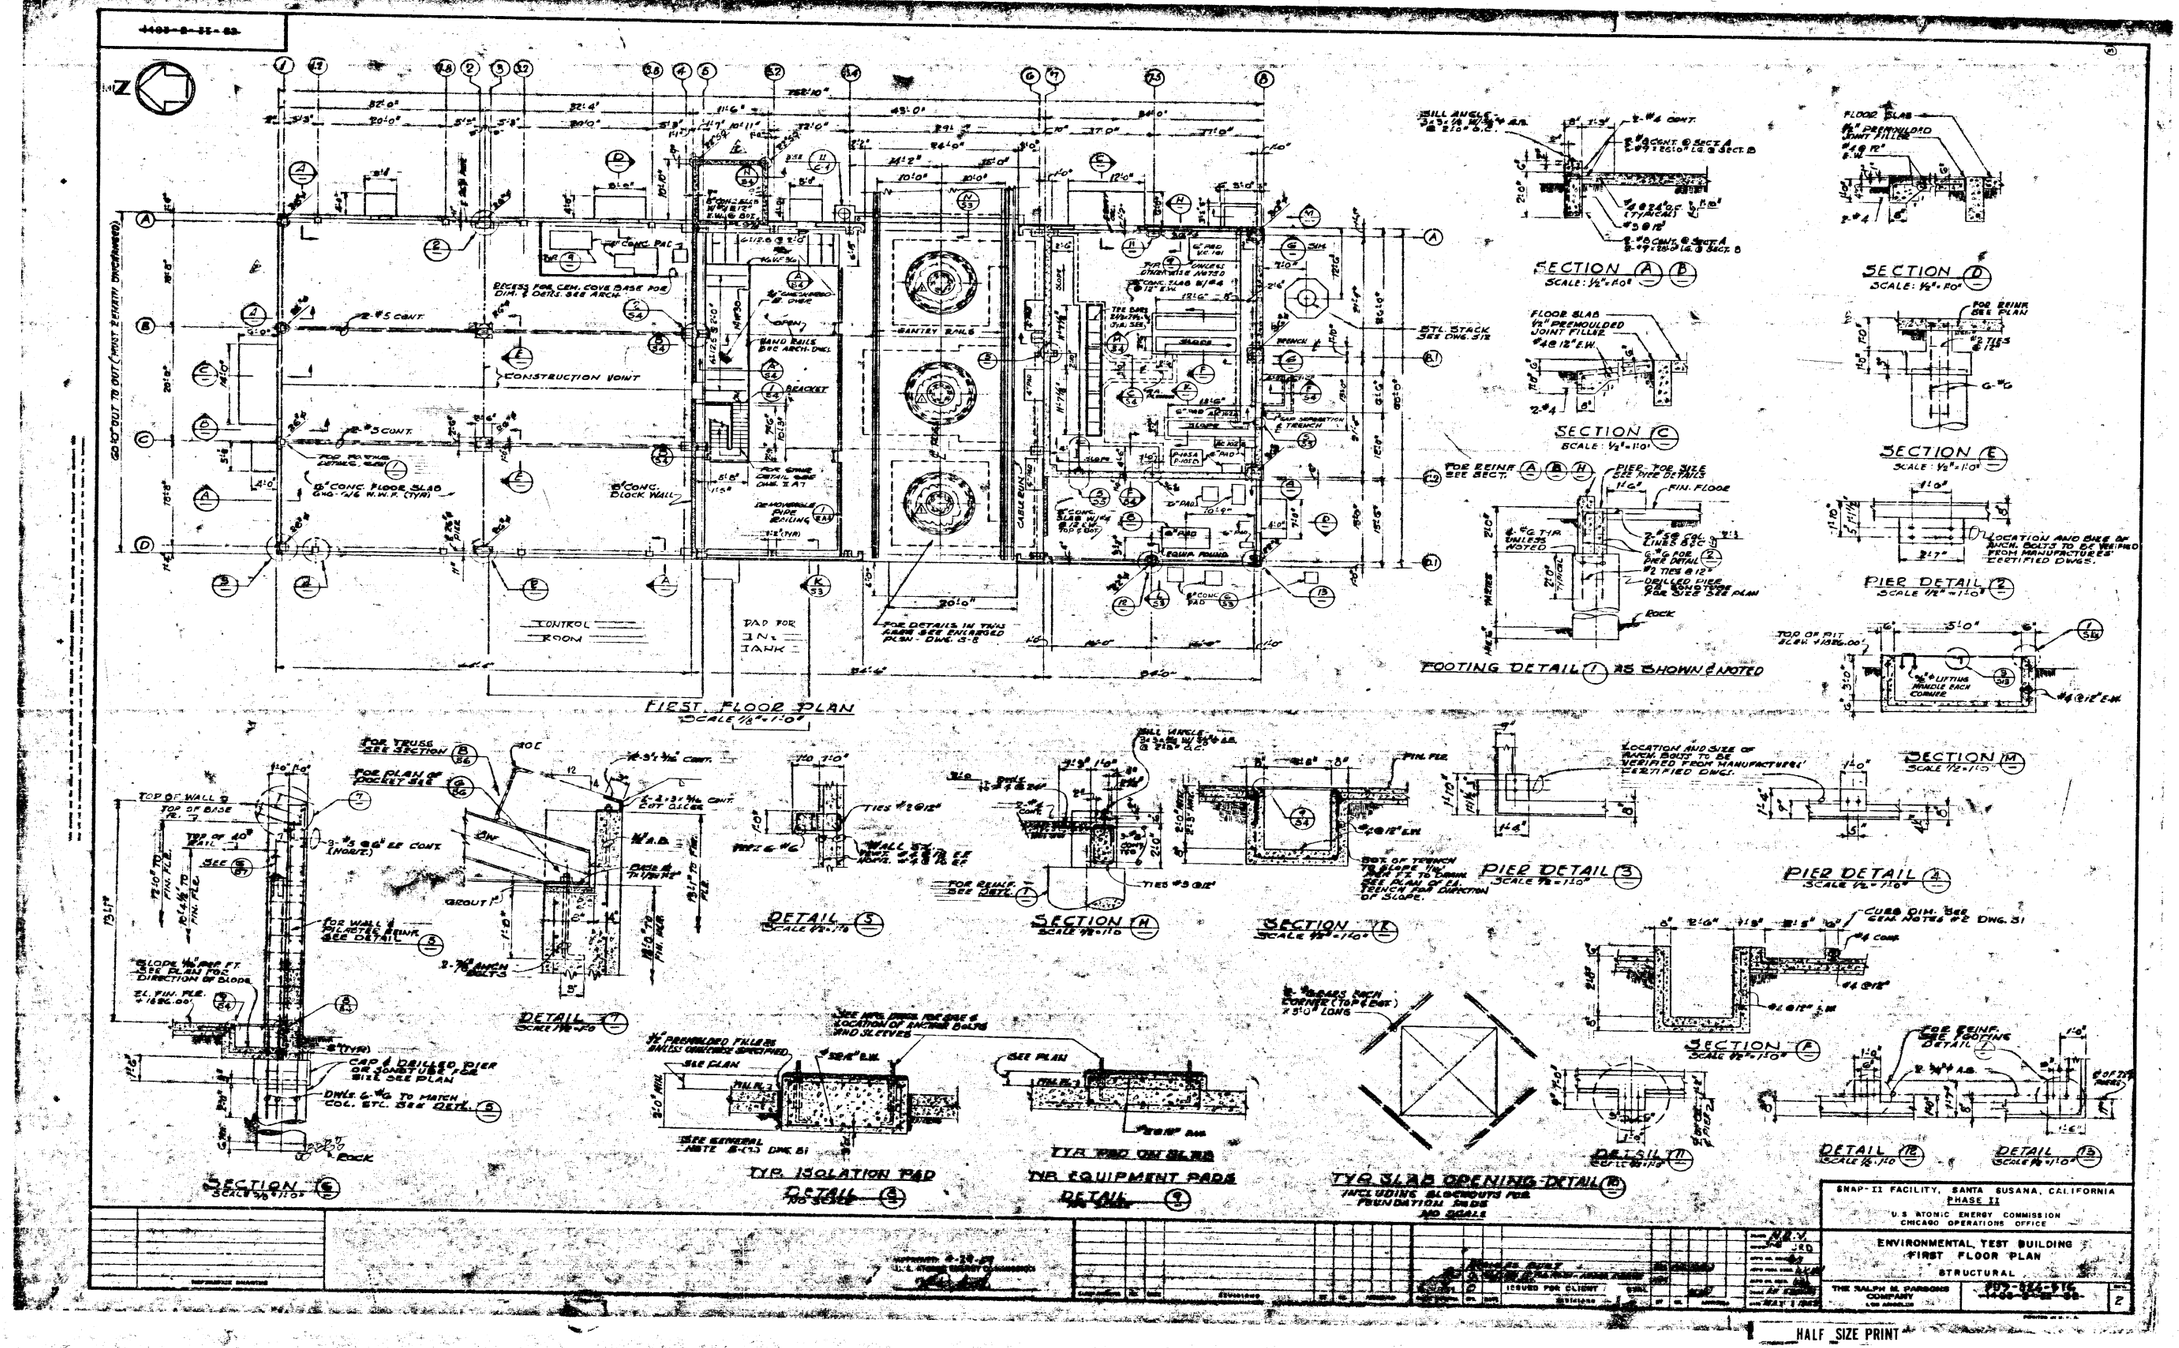
FIRST FLOOR PLAN
SCALE 1/8"=1'-0"
CONSTRUCTION JOINT
GANTRY RAILS
CONTROL ROOM
PAD FOR IN-TANK
FOOTING DETAIL 1 AS SHOWN & NOTED
SECTION A-B
SECTION C
SECTION D
SECTION E
PIER DETAIL 2
SECTION M
PIER DETAIL 3
PIER DETAIL 4
SECTION F
DETAIL 5
SECTION H
SECTION K
DETAIL 7
SECTION 6
TYP. ISOLATION PAD
DETAIL 8
TYP. PAD ON SLAB
TYP. EQUIPMENT PADS
DETAIL 9
TYP. SLAB OPENING DETAIL 10
INCLUDING BLOCKOUTS FOR FOUNDATION PADS
NO SCALE
DETAIL 11
DETAIL 12
DETAIL 13
SNAP-II FACILITY, SANTA SUSANA, CALIFORNIA
PHASE II
U.S. ATOMIC ENERGY COMMISSION
CHICAGO OPERATIONS OFFICE
ENVIRONMENTAL TEST BUILDING
FIRST FLOOR PLAN
STRUCTURAL
THE RALPH M. PARSONS COMPANY
ISSUED FOR CLIENT
HALF SIZE PRINT