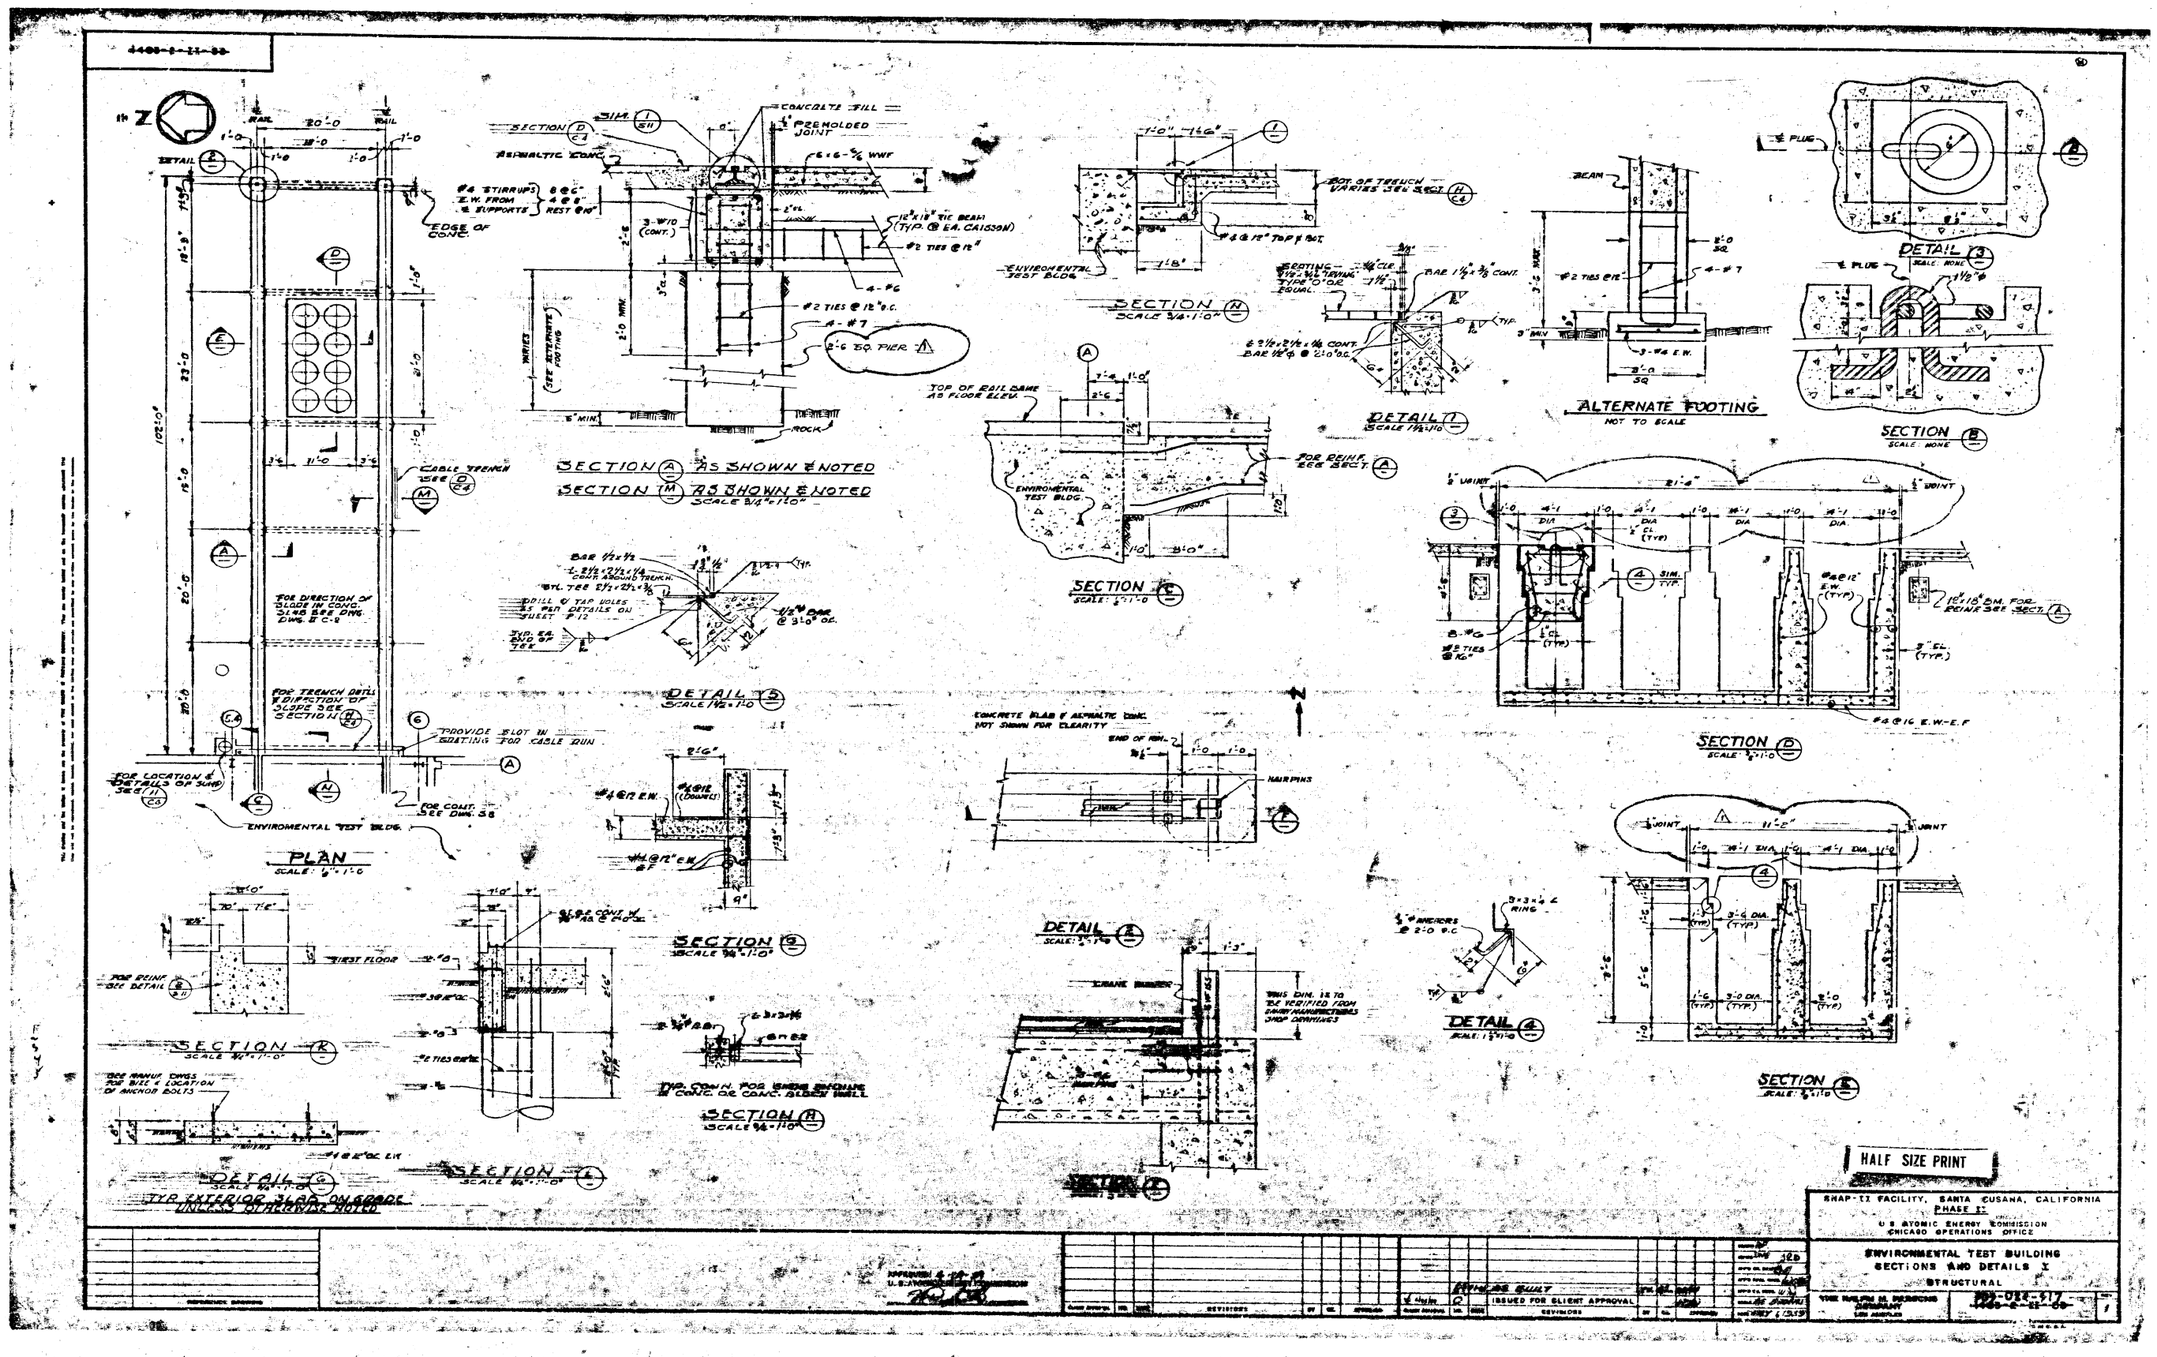

PLAN
SECTION A AS SHOWN & NOTED
SECTION M AS SHOWN & NOTED
SECTION N
SECTION C
DETAIL 1
ALTERNATE FOOTING
NOT TO SCALE
DETAIL 3
SECTION B
SECTION D
DETAIL 5
SECTION 9
DETAIL 2
DETAIL 4
SECTION E
SECTION K
SECTION L
SECTION H
DETAIL 6
TYP. EXTERIOR SLAB ON GRADE UNLESS OTHERWISE NOTED
ENVIROMENTAL TEST BLDG.
HALF SIZE PRINT
SNAP-II FACILITY, SANTA CUSANA, CALIFORNIA
PHASE I
U.S. ATOMIC ENERGY COMMISSION
CHICAGO OPERATIONS OFFICE
ENVIRONMENTAL TEST BUILDING
SECTIONS AND DETAILS I
STRUCTURAL
ISSUED FOR CLIENT APPROVAL