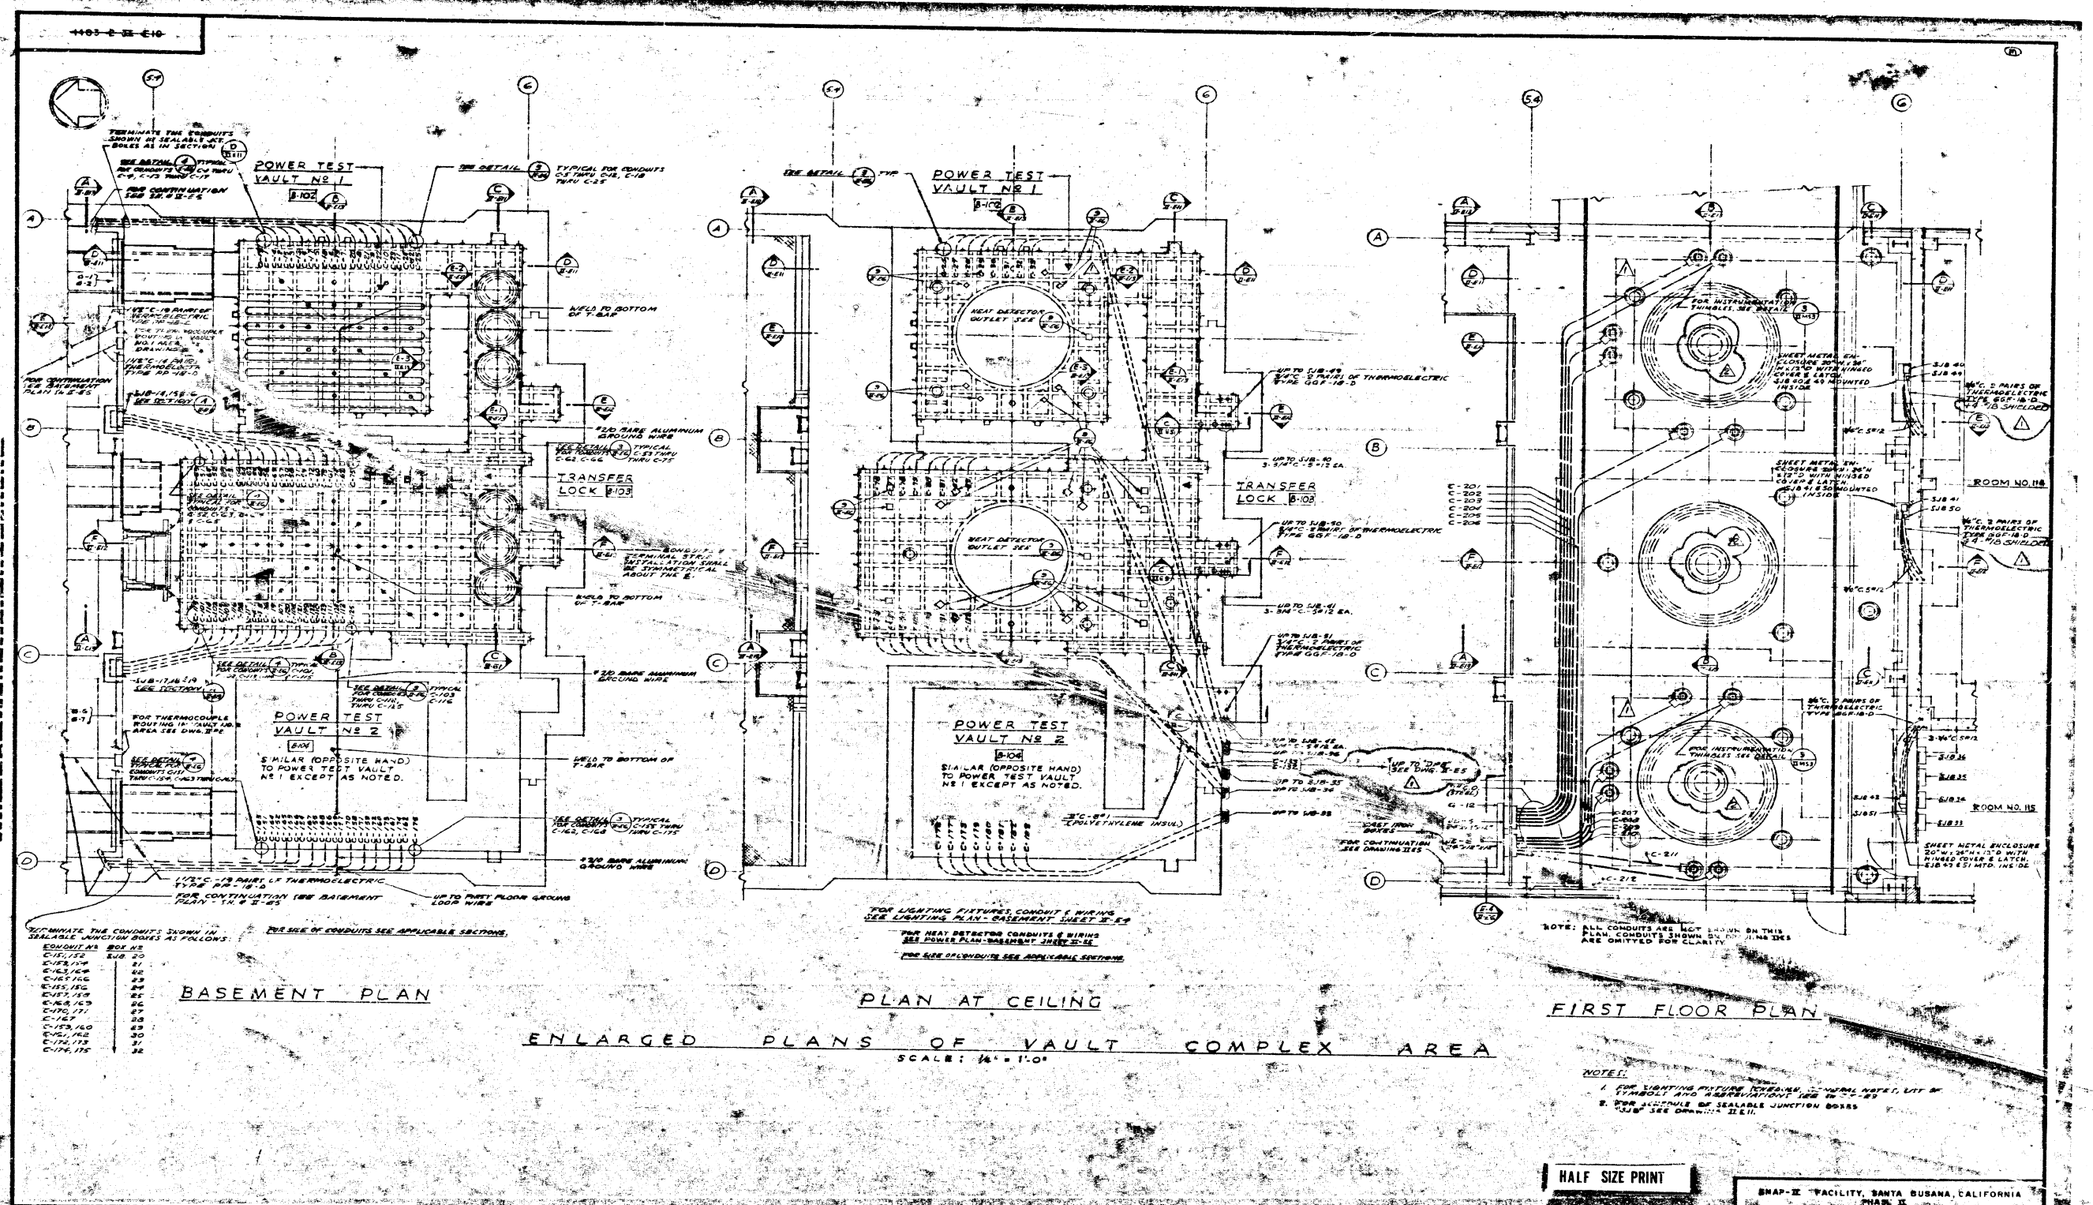
POWER TEST VAULT No 1
POWER TEST VAULT No 2
TRANSFER LOCK
SIMILAR (OPPOSITE HAND) TO POWER TEST VAULT No 1 EXCEPT AS NOTED.
HEAT DETECTOR OUTLET SEE
ROOM NO. 114
ROOM NO. 115
BASEMENT PLAN
PLAN AT CEILING
FIRST FLOOR PLAN
ENLARGED PLANS OF VAULT COMPLEX AREA
SCALE: 1/4" = 1'-0"
NOTES:
HALF SIZE PRINT
SNAP-II FACILITY, SANTA SUSANA, CALIFORNIA
U.S. ATOMIC ENERGY COMMISSION
CHICAGO OPERATIONS OFFICE
ENVIRONMENTAL TEST BUILDING
VAULT PLANS
ELECTRICAL
THE RALPH M. PARSONS COMPANY
LOS ANGELES
ISSUED FOR CLIENT APPROVAL
REVISIONS