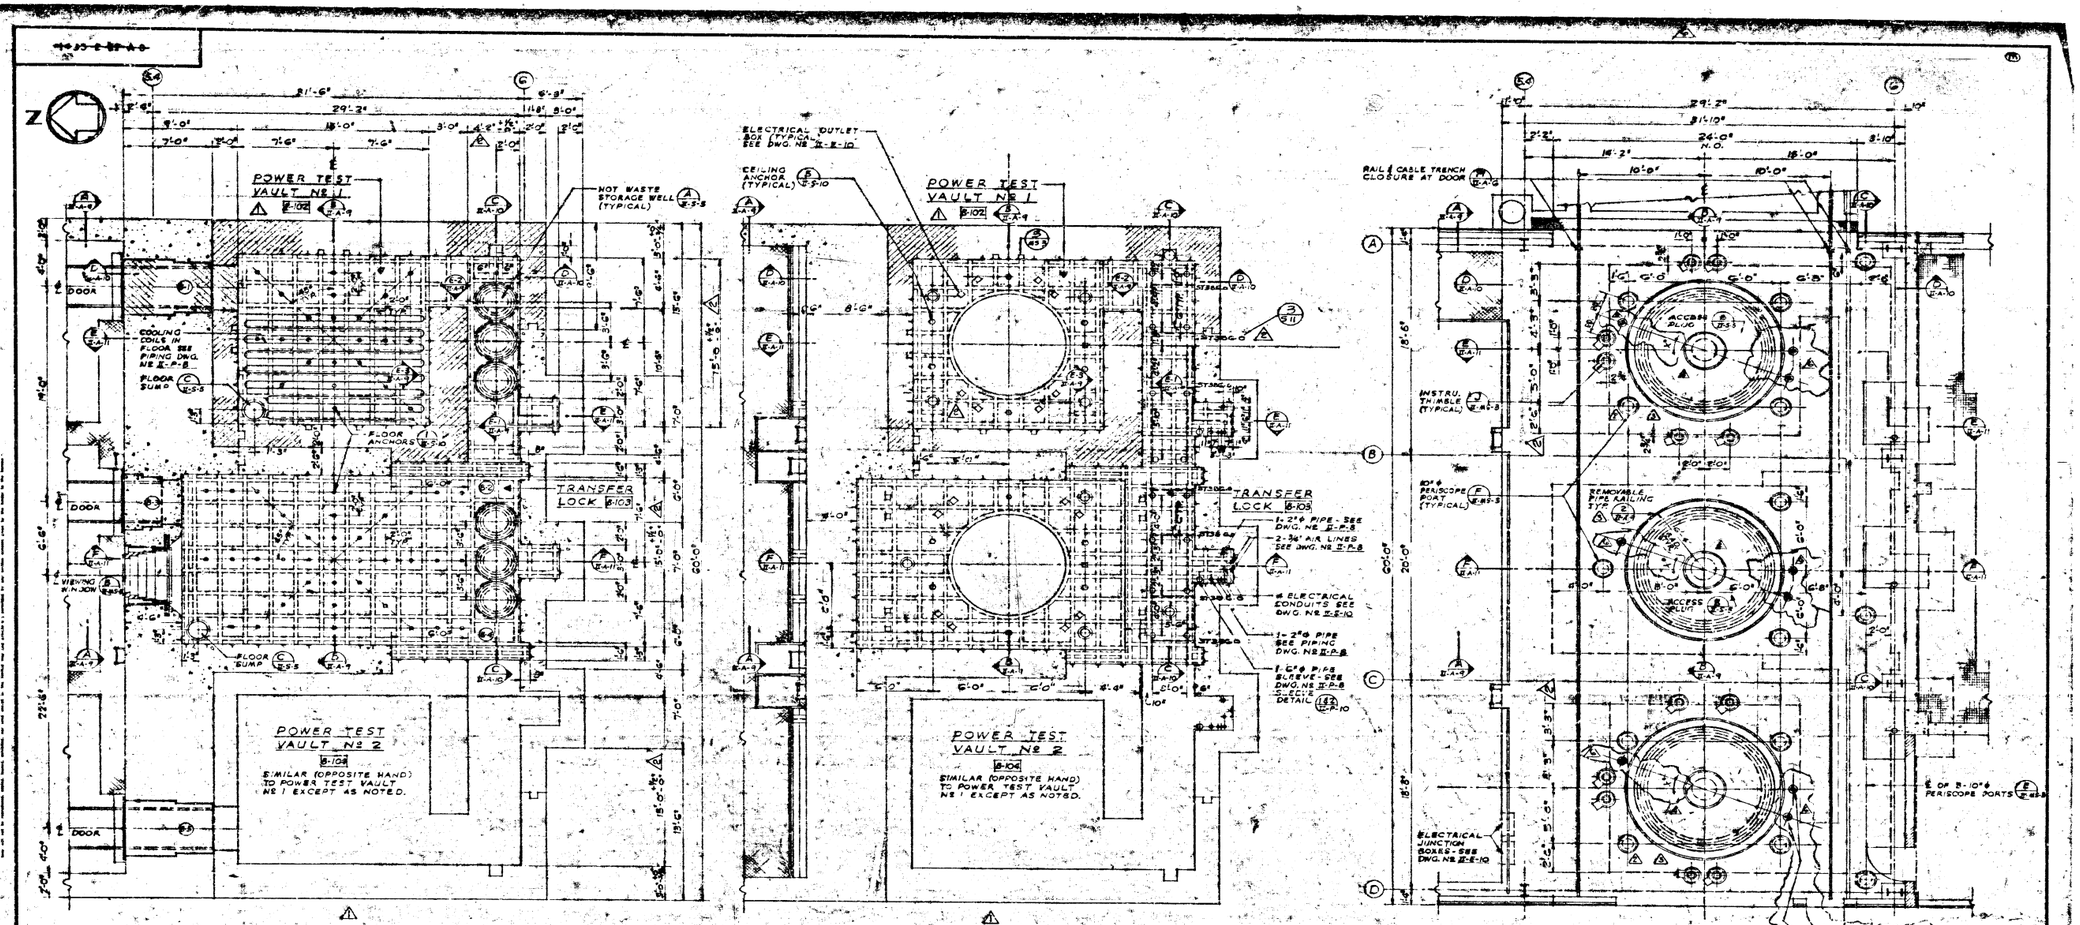

GENERAL NOTES:

1. FOR ALUMINUM LINER, STRUCTURAL TESTS, FOUNDATION & CONCRETE REINFORCING DETAILS SEE STRUCTURAL DWGS. II-S-8, 9, 10 & 11
2. ALL DIMENSIONS SHOWN INSIDE VAULT COMPLEX ARE TO FACE OF CONCRETE BEHIND ALUMINUM LINER.

BASEMENT PLAN

PLAN AT CEILING

FIRST FLOOR PLAN

FLOOR SLEEVES FOR BELL PLUG SEE DWGS 303-024-047 AND 303-024-048 FOR LOCATION & DETAILS.

NOTE: THAT NINE SLEEVES ARE CALLED FOR, 3 EACH IN 3 PLACES. FINE CELL SHIELD PLUG ONLY CONSISTING OF A TOP BLOCK AND A BOTTOM BLOCK, IS REQUIRED. "C" TO BE THE SAME FOR THE 3 LOCATIONS.

ENLARGED PLANS OF VAULT COMPLEX AREA

SCALE: 1/4" = 1'-0"

HALF SIZE PRINT

SNAP-II FACILITY, SANTA SUSANA, CALIFORNIA
PHASE II
U.S. ATOMIC ENERGY COMMISSION
CHICAGO OPERATIONS OFFICE

ENVIRONMENTAL TEST BUILDING
ENLARGED PLANS OF VAULT COMPLEX
ARCHITECTURAL

PERSONAL RESPONSE

ISSUED FOR CLIENT APPROVAL

DESIGNED BY R. JACKS

DESIGNED BY: THE GALLOWAY & DUNSMORE COMPANY LOS ANGELES

5