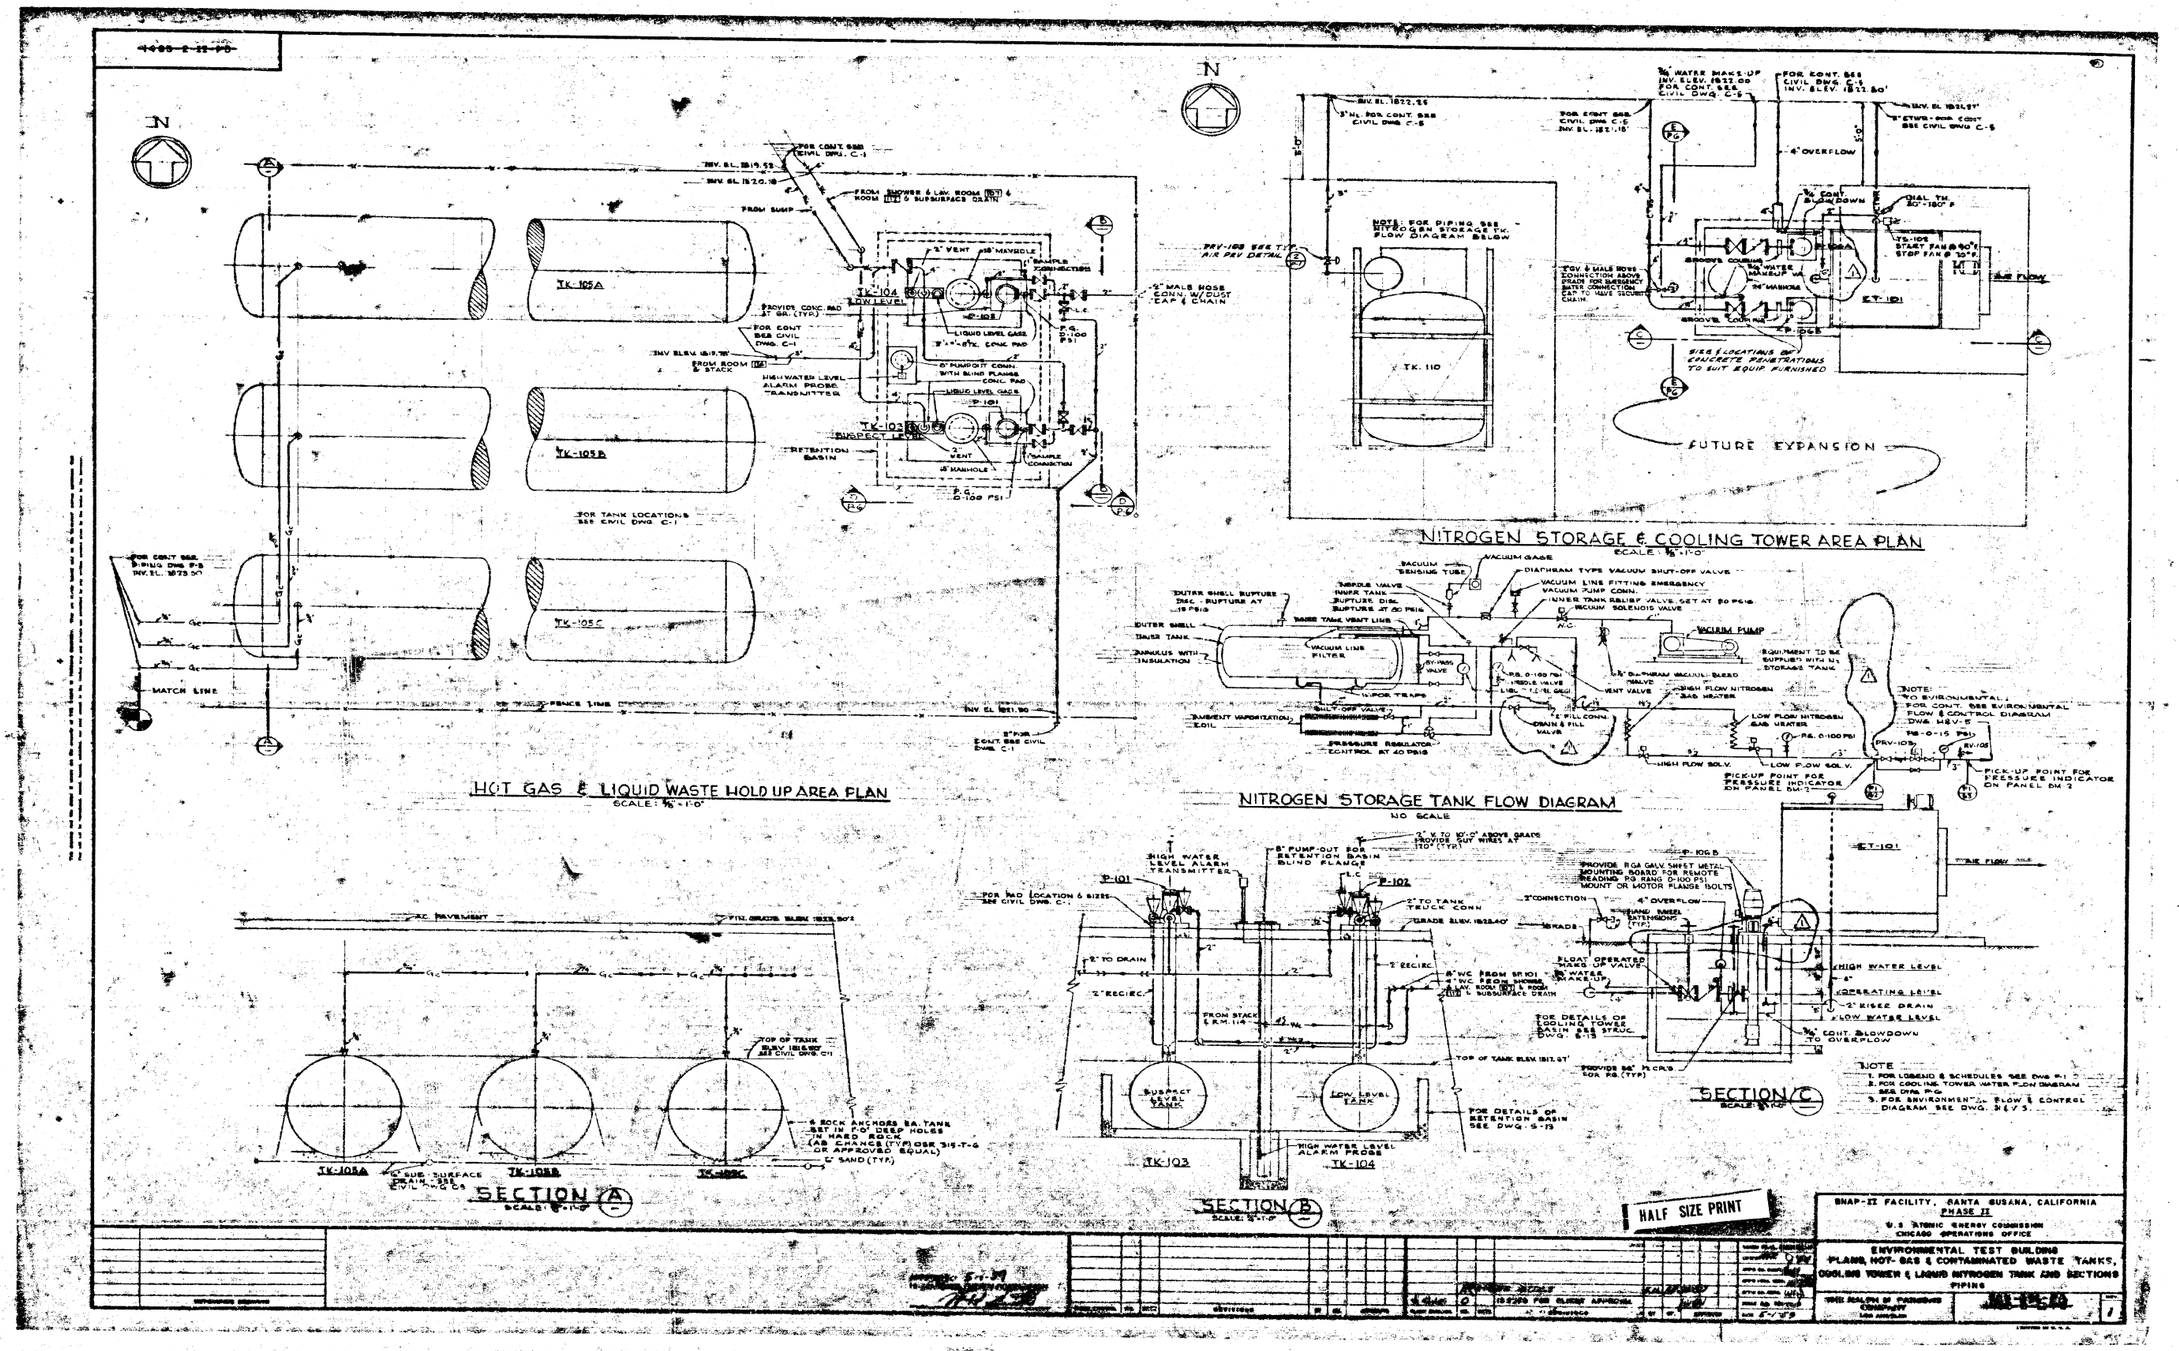
HOT GAS & LIQUID WASTE HOLD UP AREA PLAN
SCALE: 1/8"=1'-0"
NITROGEN STORAGE & COOLING TOWER AREA PLAN
SCALE: 1/8"=1'-0"
NITROGEN STORAGE TANK FLOW DIAGRAM
NO SCALE
SECTION A
SCALE: 1/8"=1'-0"
SECTION B
SCALE: 1/4"=1'-0"
SECTION C
SCALE: 1/8"=1'-0"
TK-105A
TK-105B
TK-105C
TK-104
TK-103
TK-110
ET-101
FUTURE EXPANSION
HALF SIZE PRINT
SNAP-II FACILITY, SANTA SUSANA, CALIFORNIA
PHASE II
U.S. ATOMIC ENERGY COMMISSION
CHICAGO OPERATIONS OFFICE
ENVIRONMENTAL TEST BUILDING
PLANS, HOT-GAS & CONTAMINATED WASTE TANKS, COOLING TOWER & LIQUID NITROGEN TANK AND SECTIONS
PIPING