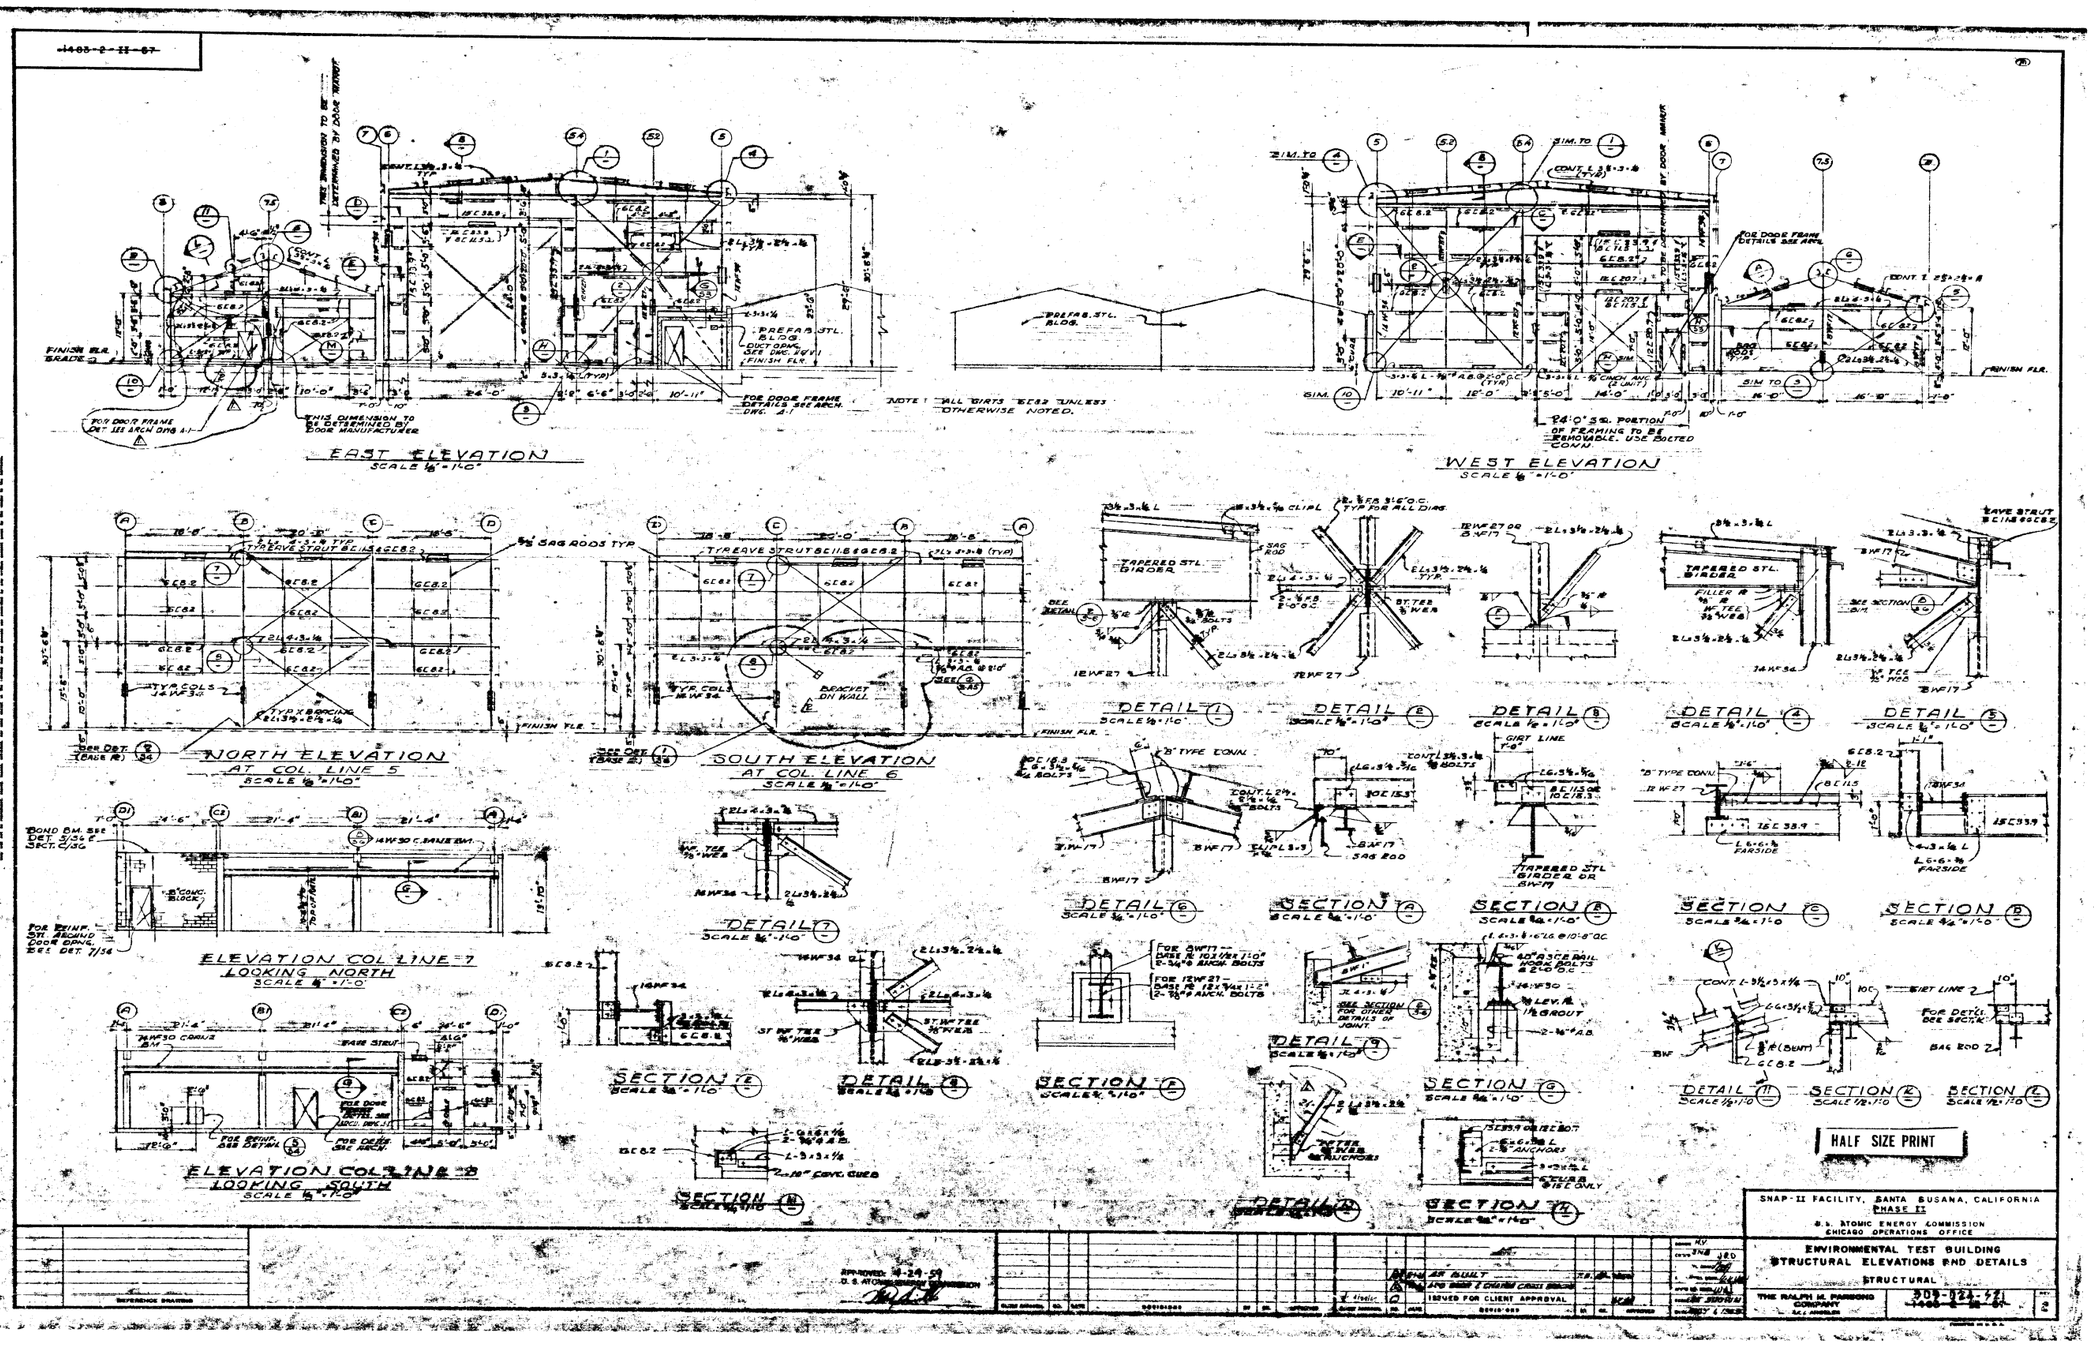
EAST ELEVATION
SCALE 1/8" = 1'-0"
WEST ELEVATION
SCALE 1/8" = 1'-0"
NORTH ELEVATION AT COL. LINE 5
SCALE 1/8" = 1'-0"
SOUTH ELEVATION AT COL. LINE 6
SCALE 1/8" = 1'-0"
ELEVATION COL. LINE 7 LOOKING NORTH
SCALE 1/4" = 1'-0"
ELEVATION COL. LINE 13 LOOKING SOUTH
SCALE 1/4" = 1'-0"
DETAIL 1
DETAIL 2
DETAIL 3
DETAIL 4
DETAIL 5
DETAIL 6
DETAIL 7
DETAIL 8
DETAIL 9
DETAIL 10
DETAIL 11
SECTION A
SECTION B
SECTION C
SECTION D
SECTION E
SECTION F
SECTION G
SECTION H
SECTION I
SECTION J
SECTION K
SECTION L
SECTION M
HALF SIZE PRINT
SNAP-II FACILITY, SANTA SUSANA, CALIFORNIA
PHASE II
U.S. ATOMIC ENERGY COMMISSION
CHICAGO OPERATIONS OFFICE
ENVIRONMENTAL TEST BUILDING
STRUCTURAL ELEVATIONS AND DETAILS
STRUCTURAL
THE RALPH M. PARSONS COMPANY
ISSUED FOR CLIENT APPROVAL
APPROVED 10-24-59
U.S. ATOMIC ENERGY COMMISSION