1483-2-11-P9

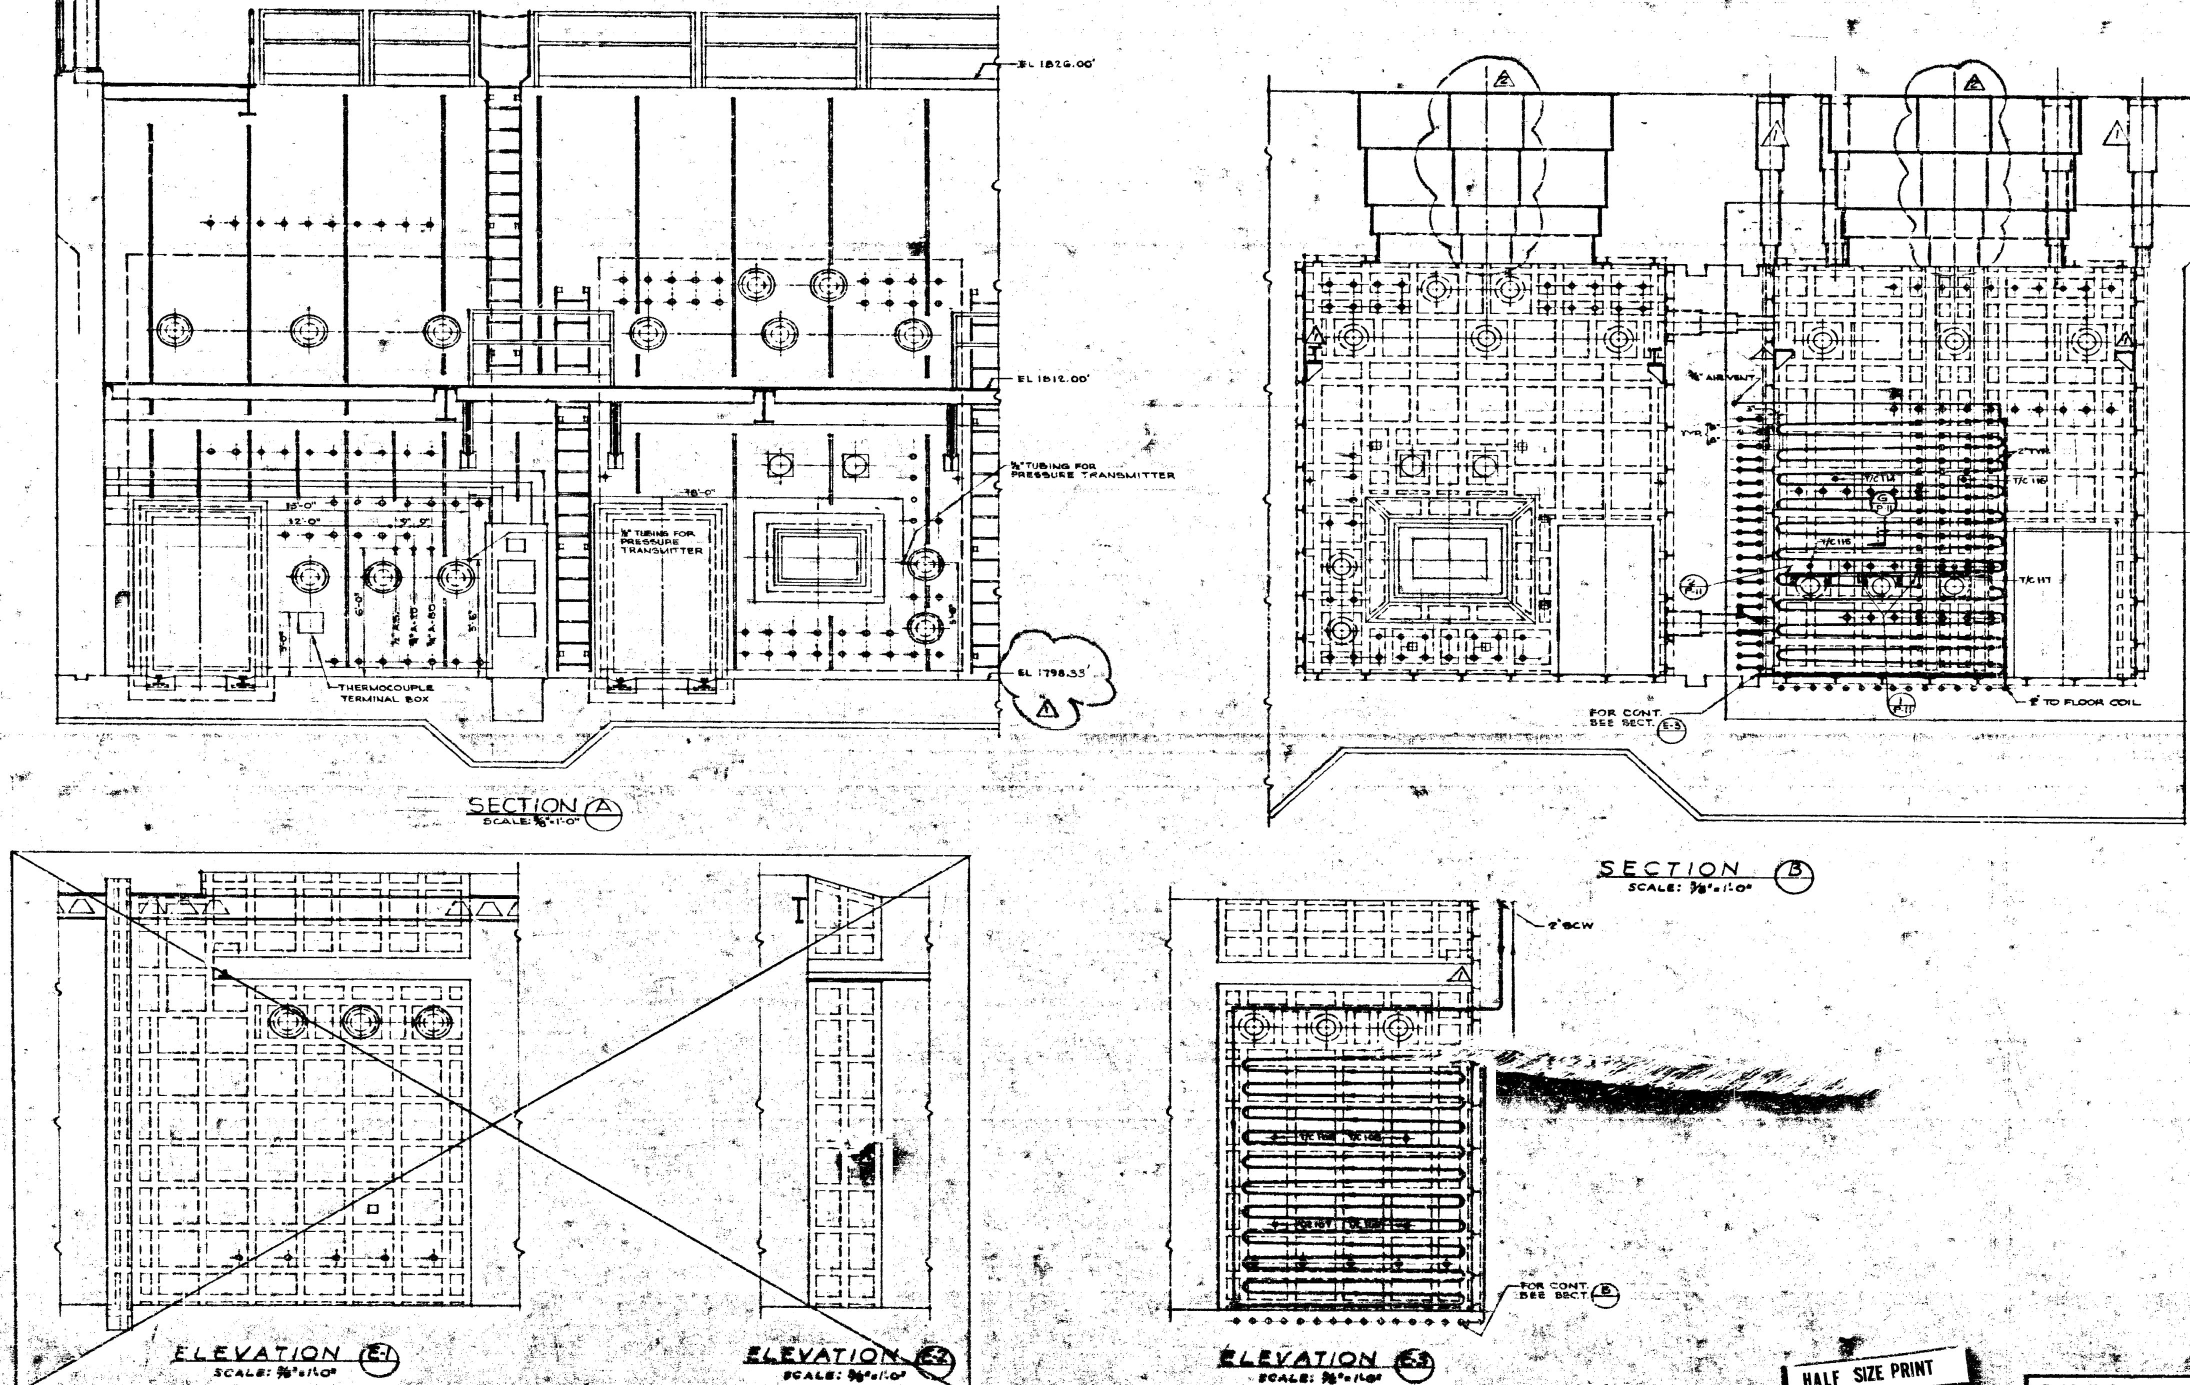

NOTES:
1. FOR LEGEND & SCHEDULES SEE DWG P-1
2. FOR SCW & SCWR FLOW DIAGRAM SEE DWG. P-6
3. FOR ORIENTATION OF SECTIONS & CONNECTIONS TO COILS SEE PLAN DWG. P-8
4. FOR ISOMETRIC OF SHIELD COOLING WATER SEE DWG. P-6.

HALF SIZE PRINT

REFERENCE DRAWING

APPROVED 4-1-59
U.S. ATOMIC ENERGY COMMISSION

0 ISSUED FOR CLIENT APPROVAL

REVISIONS

DRAWN D. MILLER
SCALE ⅜"=1'-0"
DATE 5-4-59

SNAP-II FACILITY, SANTA SUSANA, CALIFORNIA
PHASE II
U.S. ATOMIC ENERGY COMMISSION
CHICAGO OPERATIONS OFFICE

ENVIRONMENTAL TEST BUILDING
VAULT COMPLEX AREA
SECTIONS & ELEVATIONS
SHIELD COOLING WATER
PIPING

THE RALPH M. PARSONS COMPANY
LOS ANGELES

1483-2-11-P9