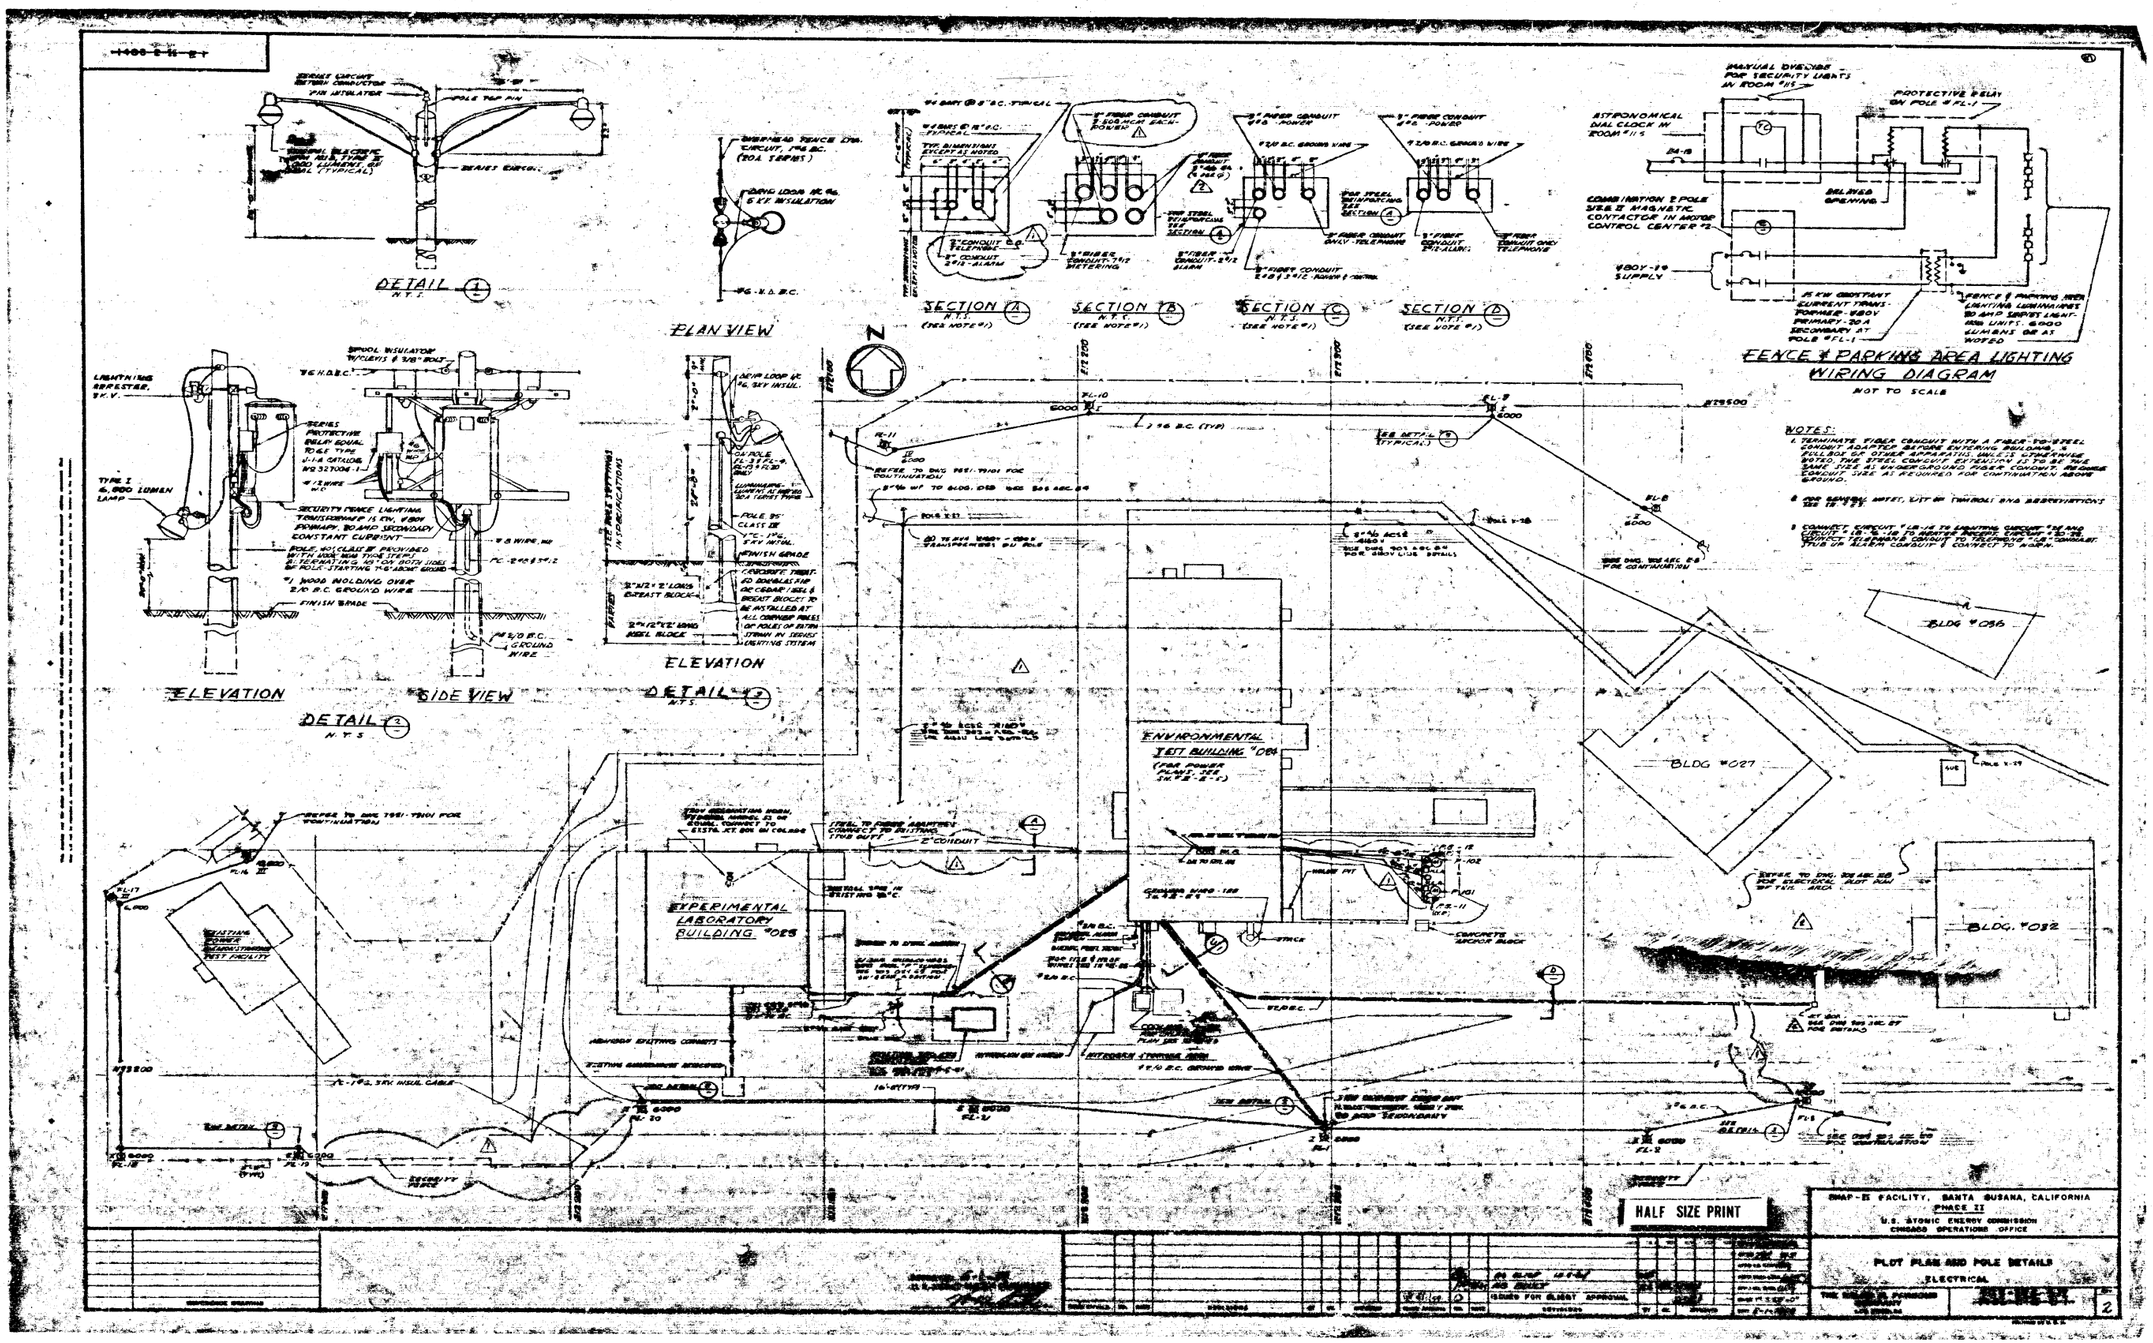
DETAIL 1
N.T.S.
PLAN VIEW
SECTION A
SECTION B
SECTION C
SECTION D
FENCE & PARKING AREA LIGHTING WIRING DIAGRAM
NOT TO SCALE
ELEVATION
SIDE VIEW
DETAIL 2
N.T.S.
ELEVATION
DETAIL 3
N.T.S.
ENVIRONMENTAL TEST BUILDING #024
EXPERIMENTAL LABORATORY BUILDING #025
BLDG #027
BLDG #032
BLDG #036
HALF SIZE PRINT
SNAP-II FACILITY, SANTA SUSANA, CALIFORNIA
PHASE II
U.S. ATOMIC ENERGY COMMISSION
CHICAGO OPERATIONS OFFICE
PLOT PLAN AND POLE DETAILS
ELECTRICAL
2