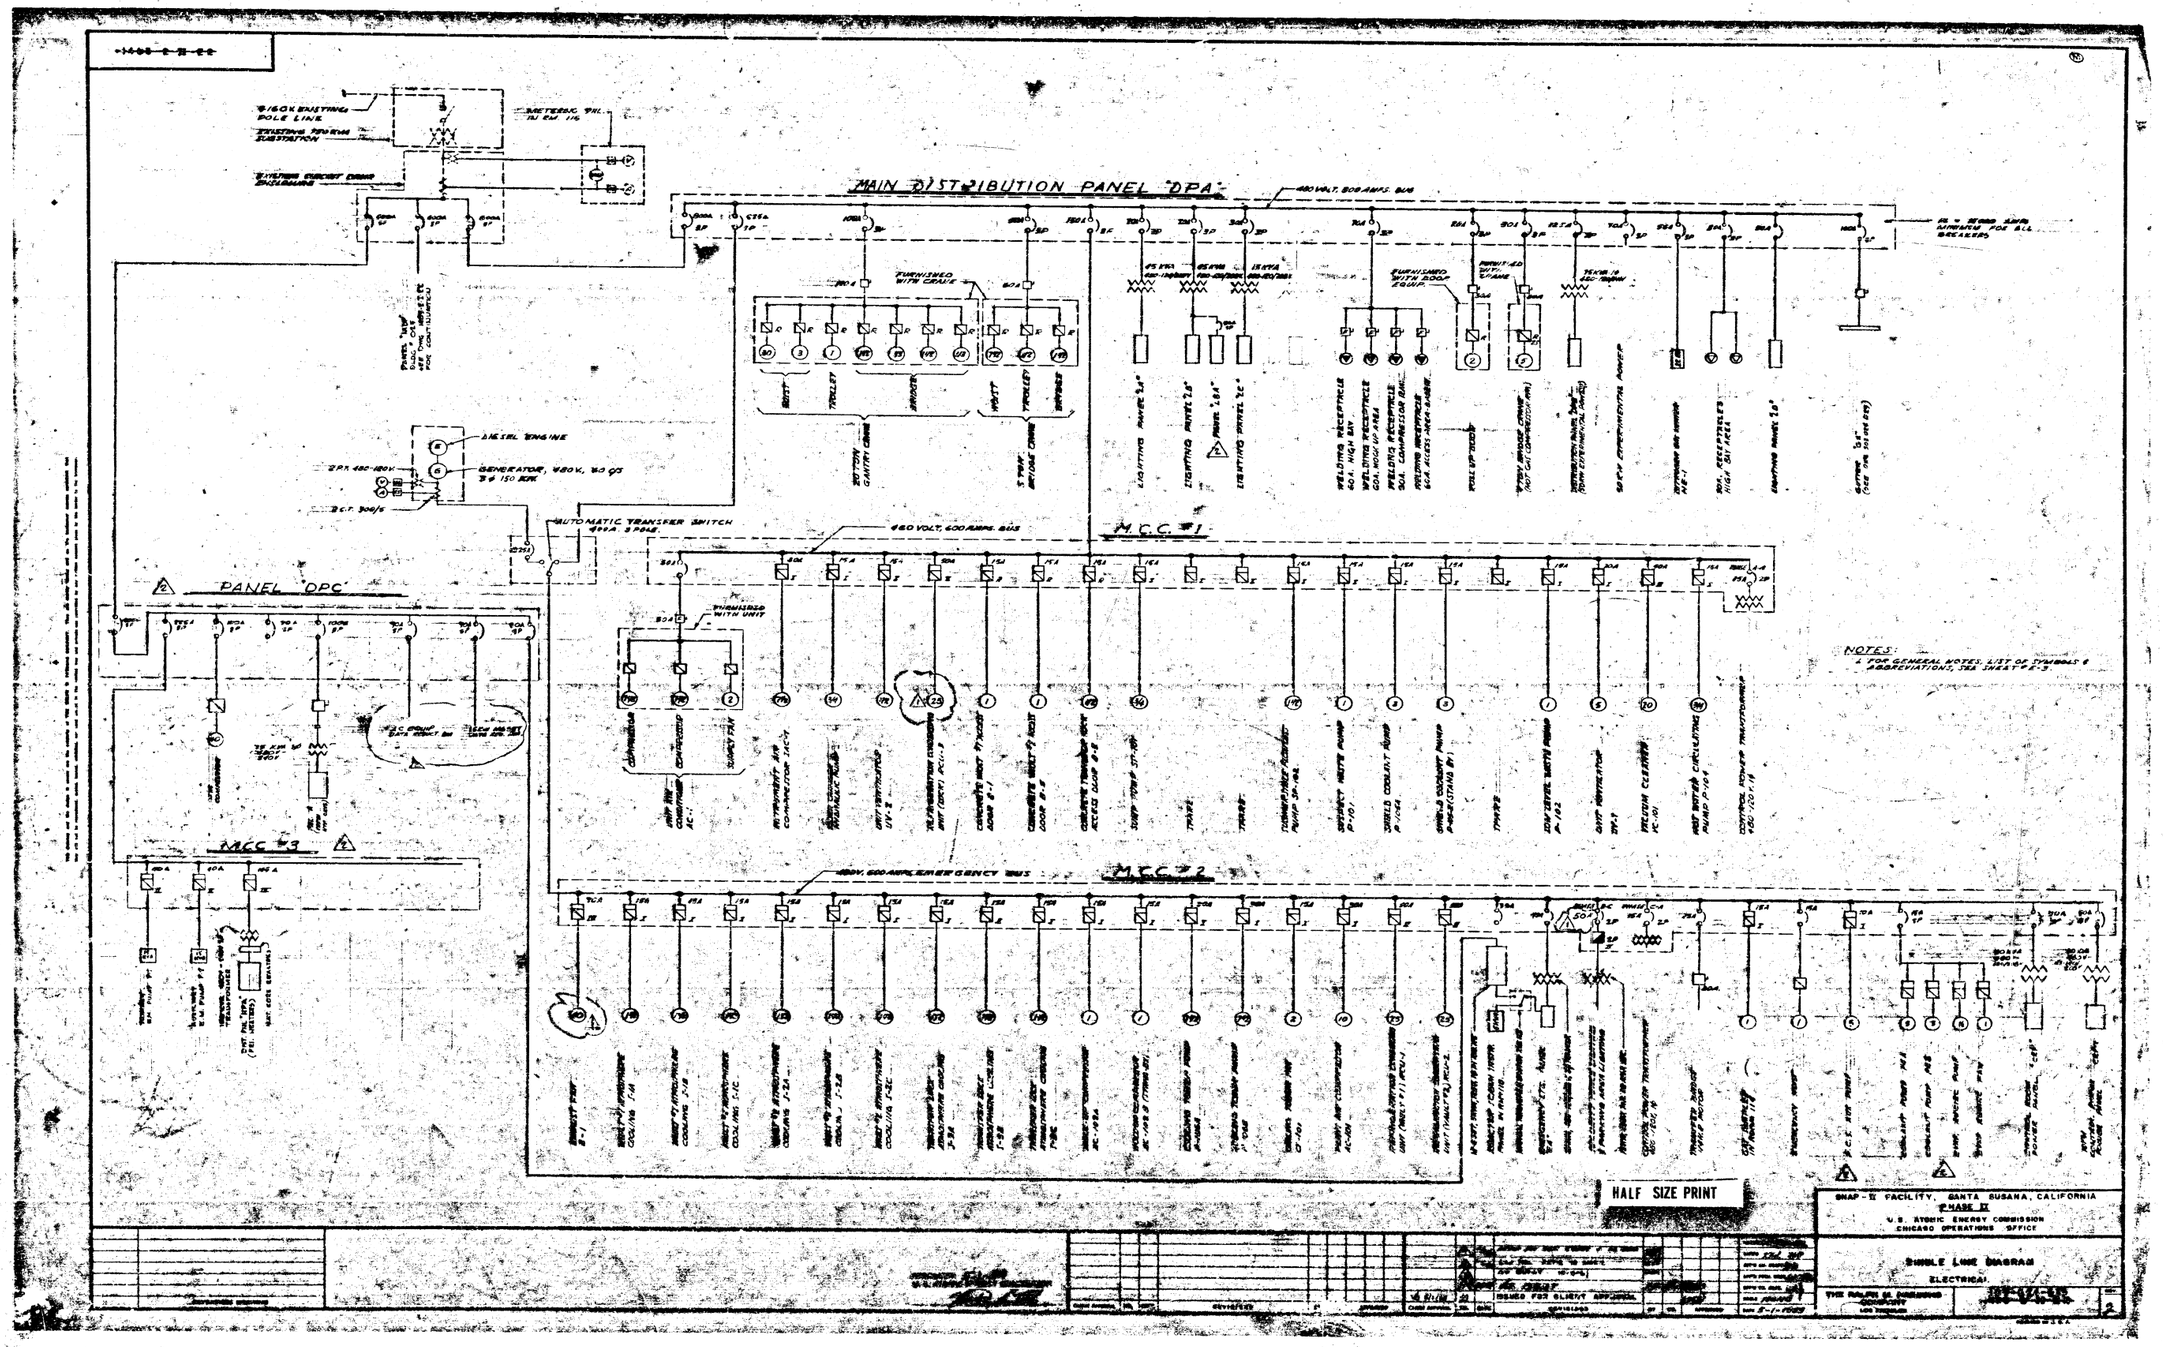
MAIN DISTRIBUTION PANEL "DPA"
PANEL "DPC"
M.C.C. #1
M.C.C. #2
M.C.C. #3
AUTOMATIC TRANSFER SWITCH
NOTES:
HALF SIZE PRINT
SNAP-II FACILITY, SANTA SUSANA, CALIFORNIA
PHASE II
U.S. ATOMIC ENERGY COMMISSION
CHICAGO OPERATIONS OFFICE
SINGLE LINE DIAGRAM
ELECTRICAL