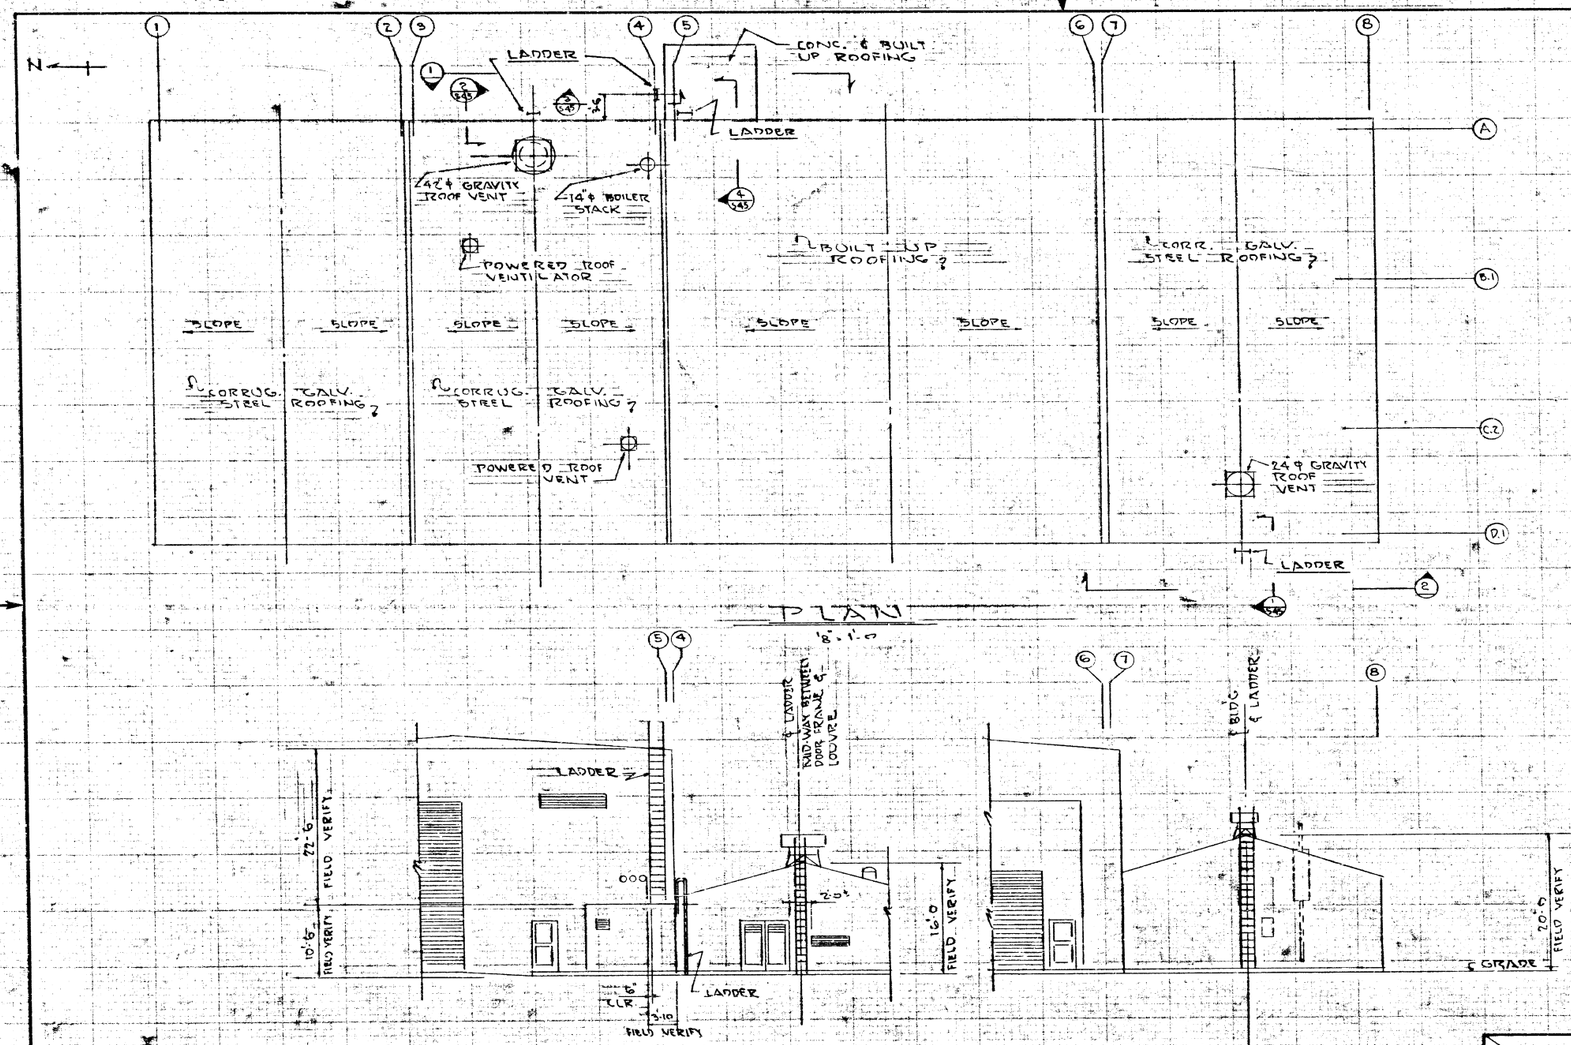

REVISIONS			
SYM	DESCRIPTION	DATE	APPROVED

NOTES

1. THE BUILDER SHALL VERIFY ALL EXISTING CONDITIONS AND DIMENSIONS BEFORE PROCEEDING WITH HIS WORK.
2. PROVIDE ALL FLASHING, CAULKING, AND ALL OTHER MATERIAL REQUIRED TO MAINTAIN THE SAME DEGREE OF WEATHER AND WATER PROOFING OF THE BUILDING AS PRIOR TO THE START OF WORK.
3. RESTORATION OF EXISTING AREA: ALL EXISTING INSULATION, SIDING, CONCRETE, ASPHALTIC CONCRETE, PAINT, AND OTHER MATERIALS AND FINISH THAT ARE OF A SUBSTANDARD QUALITY OR APPEARANCE BECAUSE OF ANY WORK BY THE BUILDER SHALL BE RESTORED TO AN ACCEPTABLE CONDITION EQUIVALENT TO THAT OF NEW CONSTRUCTION.
4. NEW CONCRETE SHALL ATTAIN A MINIMUM STRENGTH OF 2500 P.S.I. AT 28 DAYS.
5. STEEL ⊥, BARS, AND RODS SHALL BE OF MILD OR STRUCT. STEEL GRADES CONFORMING TO APPLICABLE A.S.T.M. STANDARD SPECIFICATIONS.
6. LADDERS SHALL BE FABRICATED AND INSTALLED IN ACCORDANCE WITH THE DRAWINGS AND SHALL COMPLY WITH THE CALIFORNIA GENERAL SAFETY ORDERS.
7. ALL LADDER RUNGS SHALL BE WRAPPED WITH NON-SLIP ABRASIVE TYPE FRICTION TAPE.
8. THE LADDERS SHALL BE PAINTED IN ADDITION TO THE PRIME COAT WITH TWO FINISH COATS OF HEAVY DUTY ENAMEL. THE COLOR SHALL BE DARK BEIGE, COLOR CODE NO. 3-88 AS GIVEN BY THE CONTAINER CORPORATION OF AMERICAS COLOR HARMONY MANUAL, THIRD EDITION.
9. ALL HAZARDOUS SHARP EDGES SHALL BE GROUND SMOOTH.

PEWR — 1712

NOTICE

THIS DRAWING INVOLVES CONFIDENTIAL PROPRIETARY DESIGN INFORMATION OF ATOMICS INTERNATIONAL, A DIVISION OF NORTH AMERICAN AVIATION, INC. AND ALL RIGHTS ARE EXPRESSLY RESERVED. IT IS SUBMITTED UNDER A TRUST RELATIONSHIP FOR A SPECIFIED PURPOSE. IT IS AGREED THAT IT WILL NOT BE USED FOR ANY OTHER PURPOSE, NOR IT, CONTENTS REVEALED TO ANYONE EXCEPT FOR THAT PURPOSE, NOR COPIED IN WHOLE OR IN PART, NOR ITS DESIGN FEATURES USED IN OTHER PROJECTS. IT WILL BE RETURNED TO ATOMICS INTERNATIONAL WHEN NO LONGER REQUIRED OR UPON REQUEST.

ATOMICS INTERNATIONAL
A DIVISION OF NORTH AMERICAN AVIATION, INC.
8900 DESOTO AVENUE, CANOGA PARK, CALIF.

SANTA SUSANA FACILITY — BLDG 024
ACCESS LADDERS
PLAN & ELEVATIONS

DRAWN	[illegible]	10-6-6	DWG. SIZE D	303-024-544
CHECKED				
ENGINEER	[illegible]	10-6-6	SCALE NOTED	
APPROVED	[illegible]			SHEET NO. ___ OF ___

FORM 1001-R2 REV. 12-64

REDUCED DRAWING