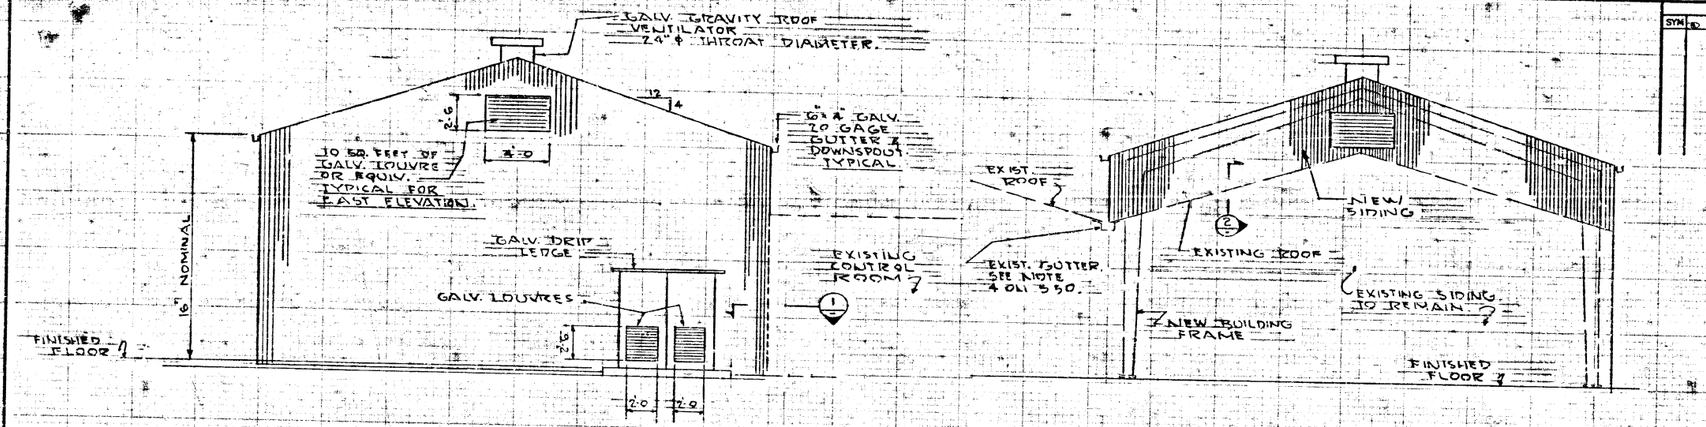

WEST ELEVATION

¼" = 1'-0"

EAST ELEVATION

¼" = 1'-0"

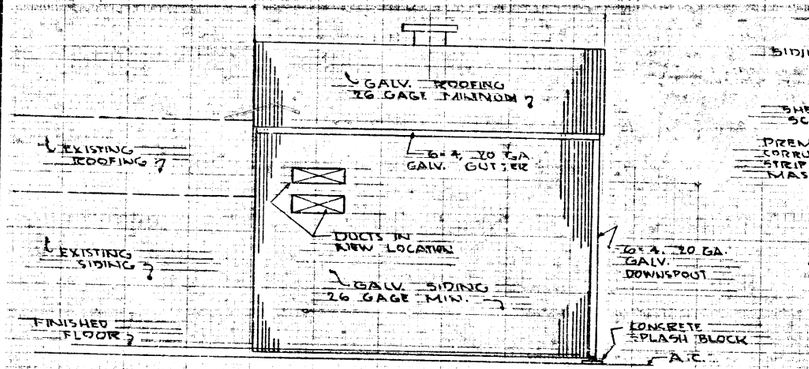

NORTH ELEVATION

¼" = 1'-0"

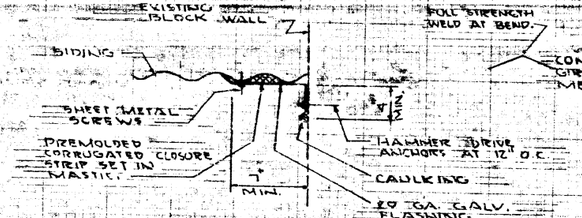

SECT ① ½" = 1'-0"

TYPICAL FOR NEW SIDING ABUTTING EXISTING BLOCK OR CONCRETE WALLS

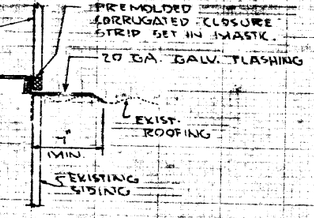

SECT ② 12" = 1'-0"

FOR NOTES SEE DWG 550

REVISIONS

SYM	DESCRIPTION	DATE	APPROVED

PEWR 7715

ATOMICS INTERNATIONAL
A DIVISION OF NORTH AMERICAN AVIATION, INC.
8900 DESOTO AVENUE, CANOGA PARK, CALIF.

SANTA SUSANA FACILITY — BLDG. 024
STORAGE AREA ADDITION
ELEVATIONS & DETAILS

DWG SIZE D | 303-024-552

REDUCED DRAWING