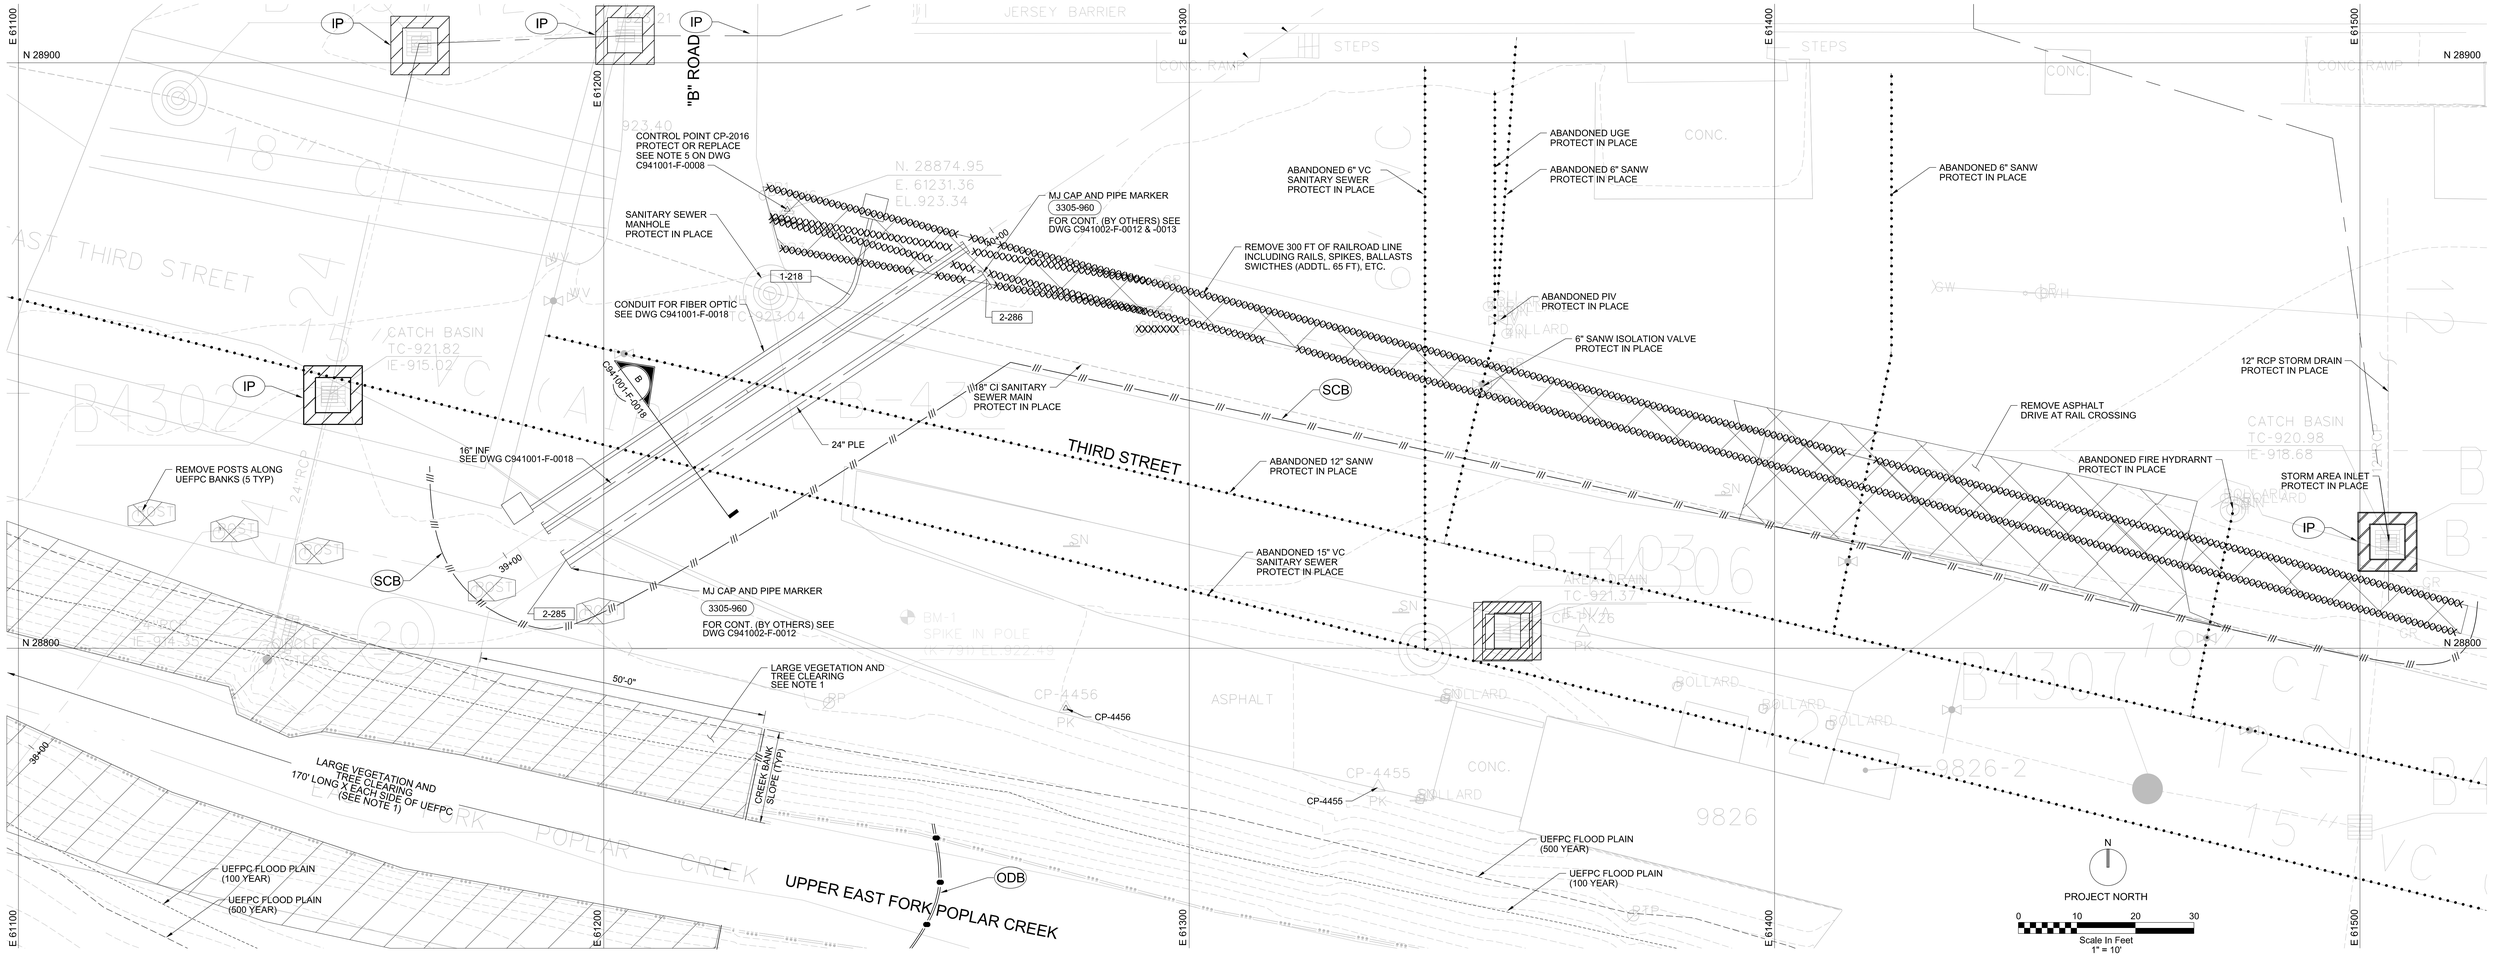

DEMOLITION NOTES

1. VEGETATION AND TREE CLEARING TO EXISTING GROUND ONLY. NO SCALPING, STRIPPING OR GRUBBING. CLEARING BEGINS 50 FEET DOWNSTREAM FROM FUTURE PLANT EFFLUENT OUTFALL LOCATION AND ENDS 50 FEET UPSTREAM FROM FUTURE TRANSFER PIPELINE BRIDGE CROSSING. AVOID DISTURBING CREEK BED AS MUCH AS PRACTICAL.

APPROXIMATE SQFT OF DEMOLITION

1. VEGETATION = 5,500 SQFT
2. RAIL ROAD = 365 FT
3. ASPHALT = 1,500 SQFT

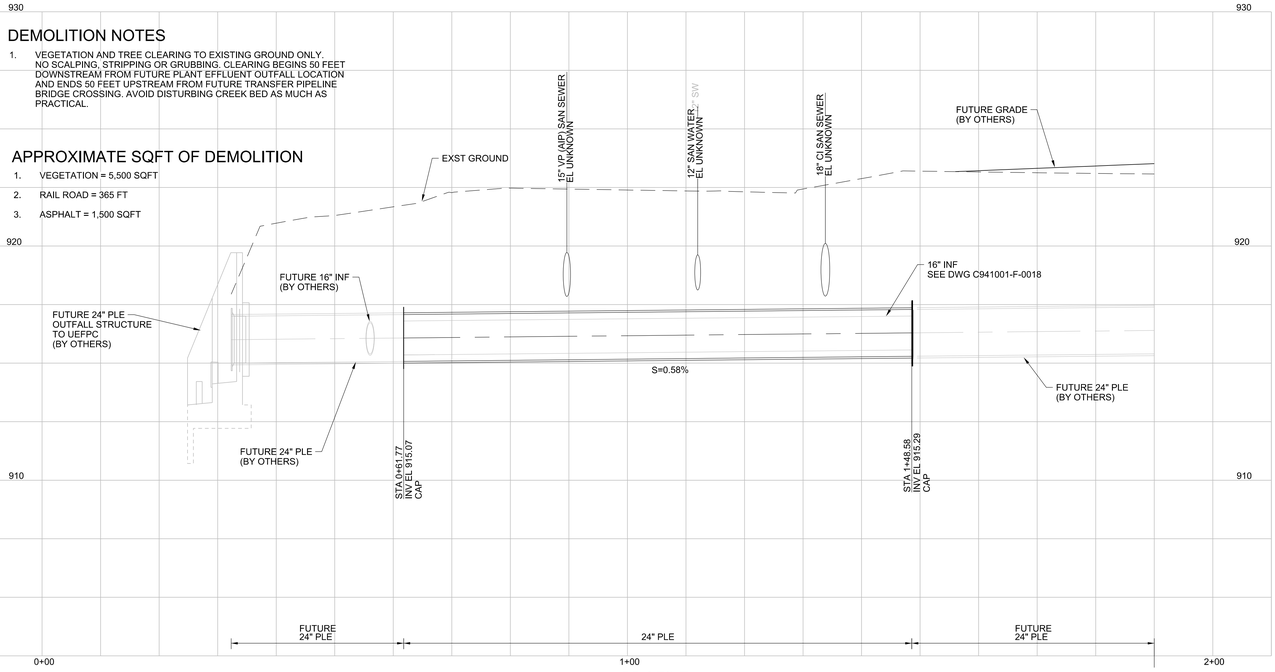

PROFILE

3 THIRD STREET ROAD CROSSING

H: 1"=10'-0"
V: 1" = 20'

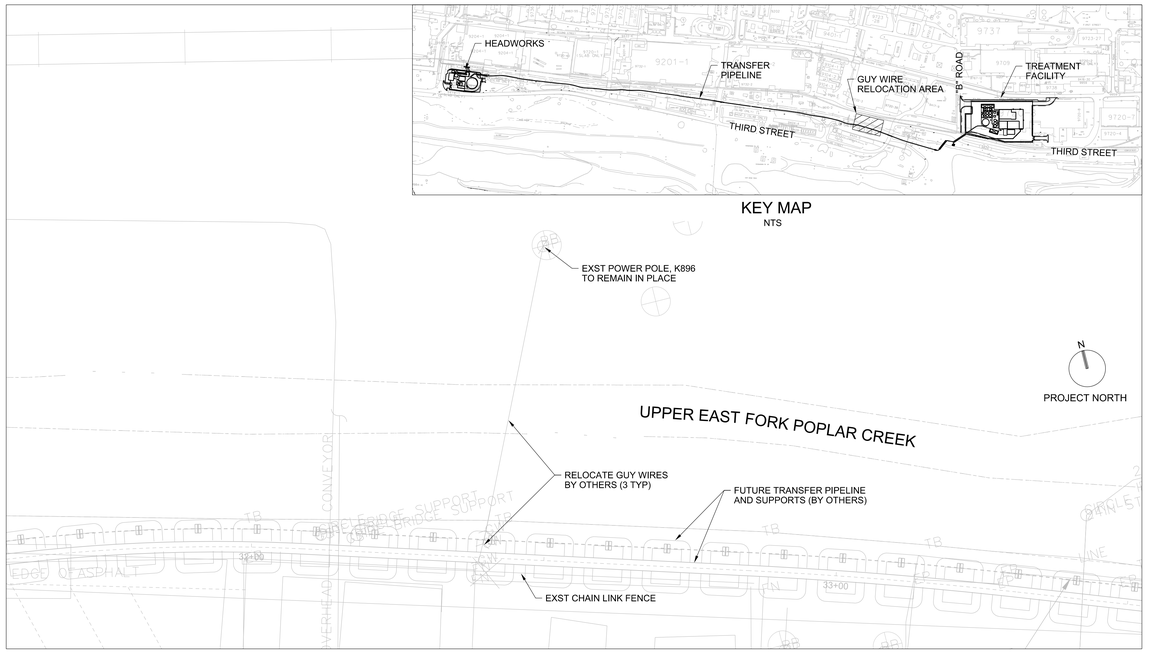

GUY WIRE RELOCATION PLAN

BY OTHERS

PART	REV	DESCRIPTION	DRW	CHKR	DE	DVR	DM	DATE	PE	DATE	WE	AR	CV	ST	HV	EM	FP	PD	EE	IE	M	NP
	Ø	ISSUED FOR CONSTRUCTION	RT	DP	RT		LE	06/2017														

REVISION OR ISSUE PURPOSE — REVISION APPROVALS — SQUAD CHECK

REV.	DATE	DRAWING APPROVALS		DATE
		DRW	R TOWNSEND	06/16/17
		CHKR	D PETERSON	06/16/17
		DE	R TOWNSEND	06/16/17
		DVR		
		DM	L ELLIS	06/16/17
		PE	Teresa J. Pierce, P.E.	

RPE: ROBERT LEE TOWNSEND, REGISTERED ENGINEER, AGRICULTURE, No. 119903, STATE OF TENNESSEE, 6/16/17

UCOR
URS | CH2M
Oak Ridge LLC

OF200 Mercury Treatment Facility

Designed by URS|CH2M Oak Ridge LLC (UCOR) for the Department of Energy
Oak Ridge Office of Environmental Management
under U. S. Government contract DE-SC-0004645

Y-12 National Security Complex managed and operated by Consolidated Nuclear Security, LLC for the Department of Energy under U.S. Government contract DE-NA0001942 © Oak Ridge, Tennessee

PROJECT NAME:
OF200 MERCURY TREATMENT FACILITY

CIVIL
TREATMENT FACILITY
EFFLUENT PIPELINE SITE PREP&PROFILE

USE	DISC	DT	DC	CM	SYSTEM	STAT	SIZE	BLDG	FL	CLASS
3	C	P	X	NC	FAC	AR	E	9410-02	A	U

SH.	OF	TYPE		PART	REV
1	1	DD	C941002-F-0011	000	0

662886

ISSUED FOR CONSTRUCTION

THIS DRAWING IS LOANED FOR SOLE USE OF THE INTENDED RECIPIENT AND ONLY FOR THE LIMITED PURPOSES FOR WHICH IT WAS PROVIDED. USE BY OTHER ENTITIES OR FOR OTHER PURPOSES IS PROHIBITED AND AT THE USER'S OWN RISK. DRAWINGS ARE TO BE RETURNED UPON REQUEST OF THE FORWARDING RECIPIENT.

2017\06\19 9:42:29 AM
C941002-F-0011.dgn