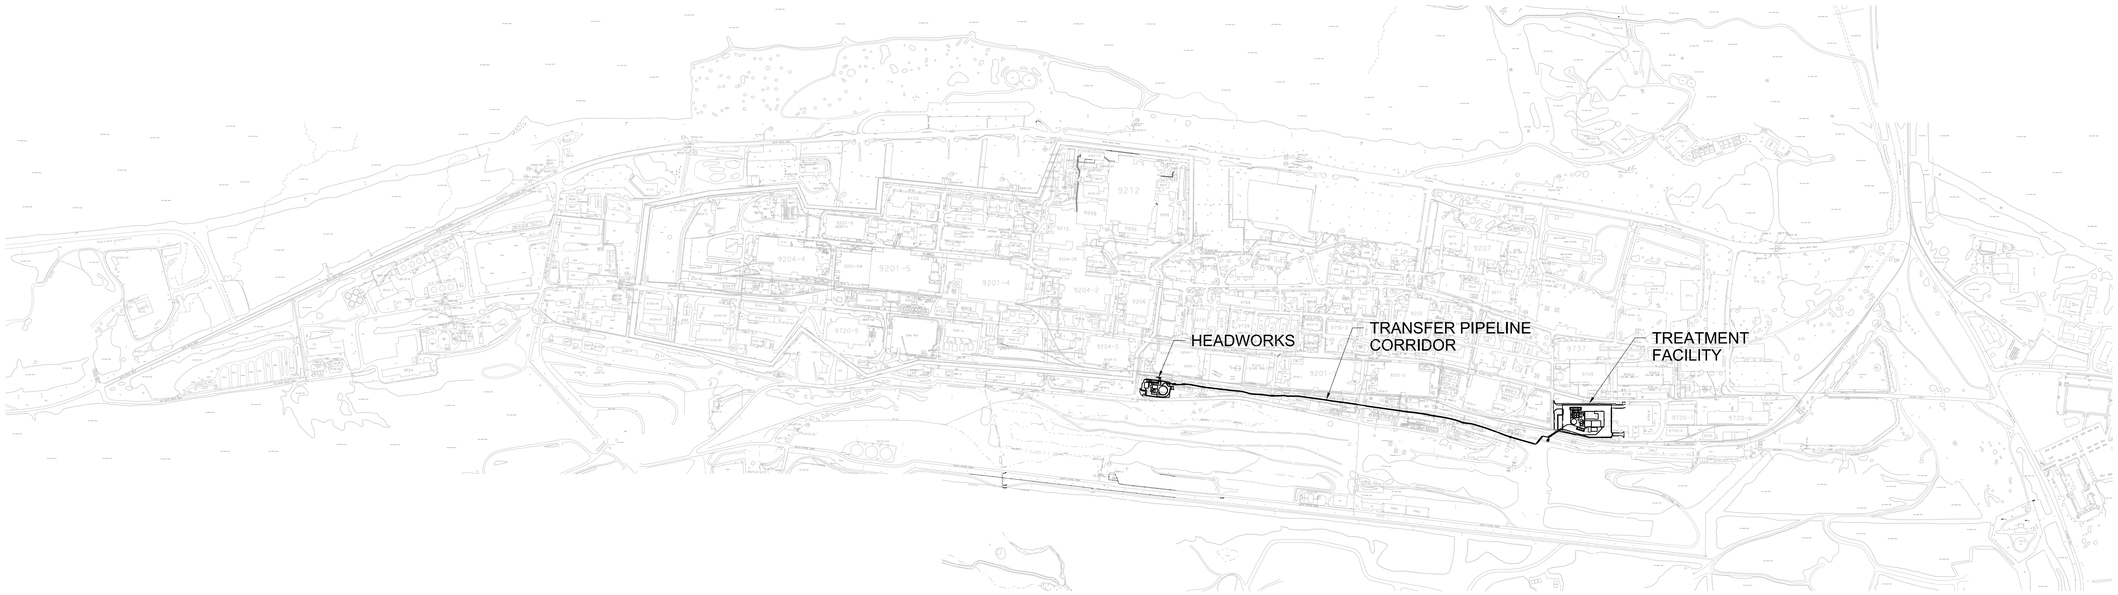

N
PROJECT NORTH

PROJECT LOCATION MAP

1"=500'

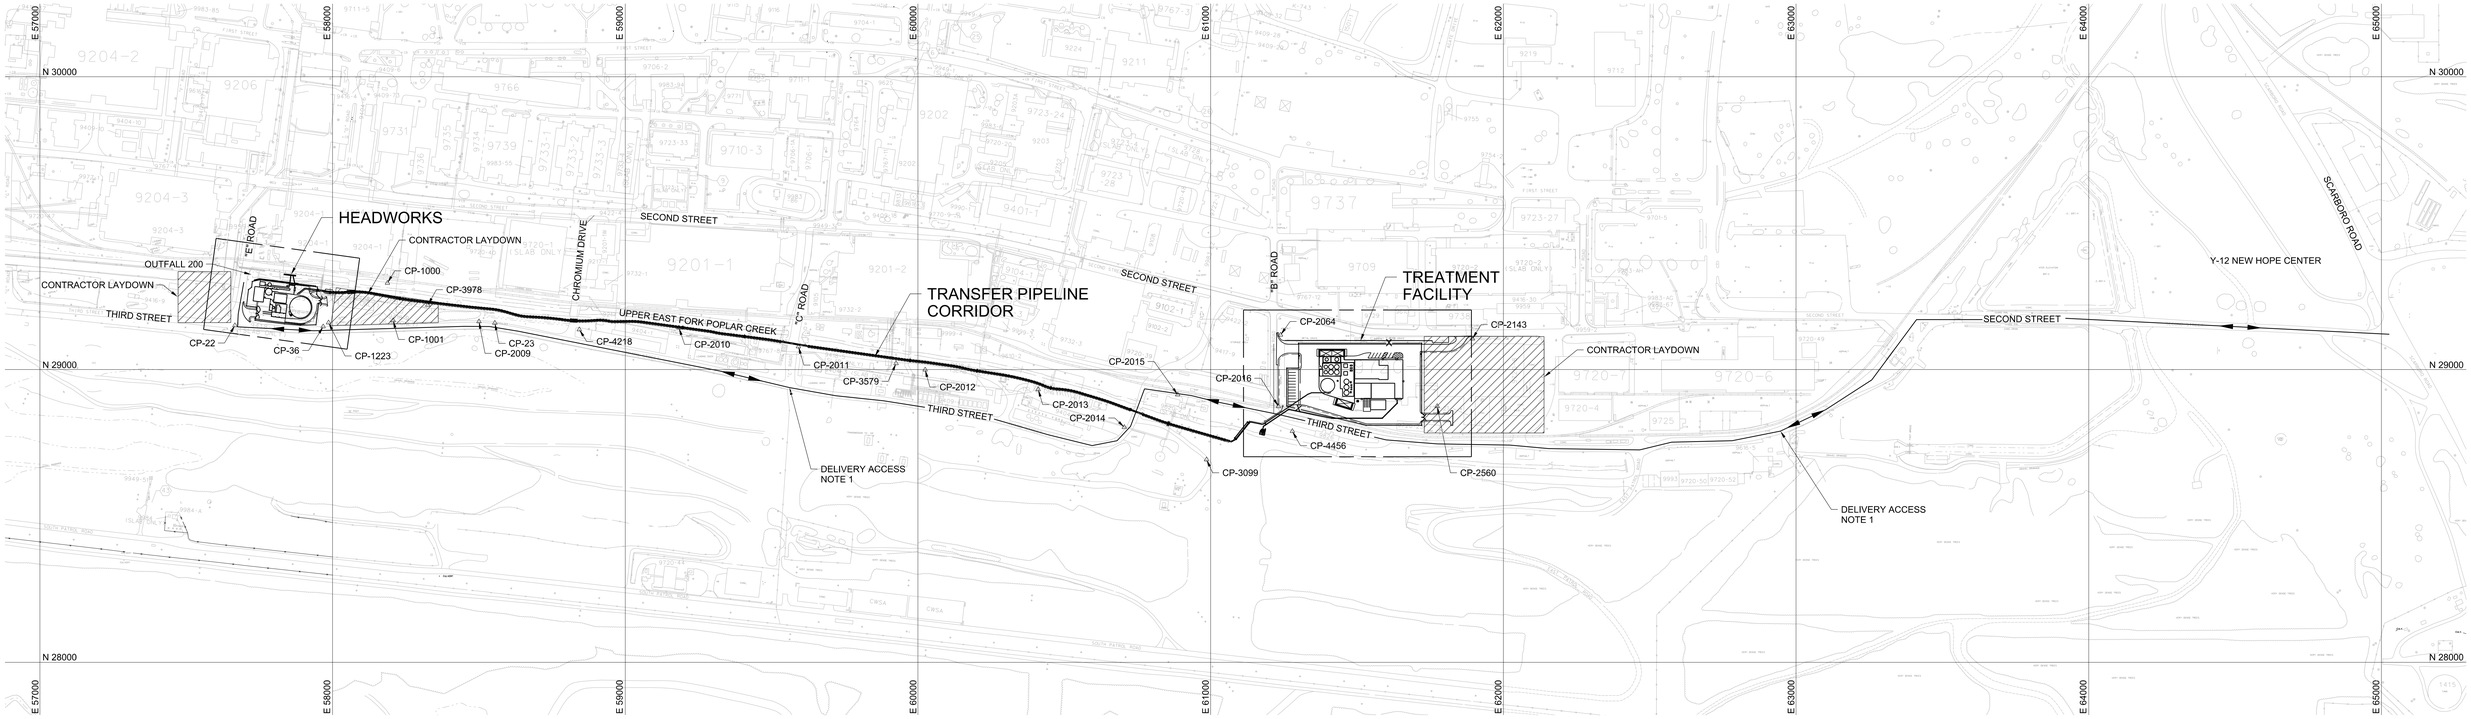

N
PROJECT NORTH

OVERALL SITE PLAN

1"=200'

NOTES:

1. ACCESS SHOWN FOR PROJECT CONSTRUCTION DELIVERIES. CONTRACTOR ACCESS SHALL BE COORDINATED WITH SITE.
2. SURVEY CONTROL POINT INFORMATION PROVIDED ON DRAWINGS C941001-F-0030 AND C941002-F-0014.

UCOR
URS | CH2M Oak Ridge LLC

OF200 Mercury Treatment Facility

Designed by URS|CH2M Oak Ridge LLC (UCOR) for the Department of Energy
Oak Ridge Office of Environmental Management
under U. S. Government contract DE-SC-0004645

Y-12 National Security Complex managed and operated by Consolidated Nuclear Security, LLC for the Department of Energy under U.S. Government contract DE-NA0001942 « Oak Ridge, Tennessee »

PROJECT NAME:
OF200 MERCURY TREATMENT FACILITY

CIVIL
OVERALL SITE
LOCATION, KEY MAP AND ACCESS PLAN

USE	DISC	DT	DC	CM	SYSTEM	STAT	SIZE	BLDG	FL	CLASS
3	C	L	X	NC	FAC	AR	E	9410-01	A	U

SH.	OF	TYPE		PART	REV
1	1	DD	C941001-F-0009	000	0

DRW	R TOWNSEND	06/13/17
CHKR	D PETERSON	06/13/17
DE	R TOWNSEND	06/13/17
DVR		
DM	L ELLIS	06/16/17
PE	Teresa J. Pierce, P.E.	

RPE
ROBERT LEE TOWNSEND
REGISTERED ENGINEER
AGRICULTURE
No. 119903
STATE OF TENNESSEE
6/16/17

PART	REV	DESCRIPTION	DRW	CHKR	DE	DVR	DM	DATE	PE	DATE
	0	ISSUED FOR CONSTRUCTION	RT	DP	RT		LE	06/2017		

REVISION OR ISSUE PURPOSE — REVISION APPROVALS

SQUAD CHECK: WE AR CV ST HV EM FP PD EE IE M NP

REV.	DATE	DRAWING APPROVALS	DATE

ISSUED FOR CONSTRUCTION

THIS DRAWING IS LOANED FOR SOLE USE OF THE INTENDED RECIPIENT AND ONLY FOR THE LIMITED PURPOSES FOR WHICH IT WAS PROVIDED. USE BY OTHER ENTITIES OR FOR OTHER PURPOSES IS PROHIBITED AND AT THE USER'S OWN RISK. DRAWINGS ARE TO BE RETURNED UPON REQUEST OF THE FORWARDING RECIPIENT.

2017\06\13 1:28:12 PM
C941001-F-0009.dgn

662886