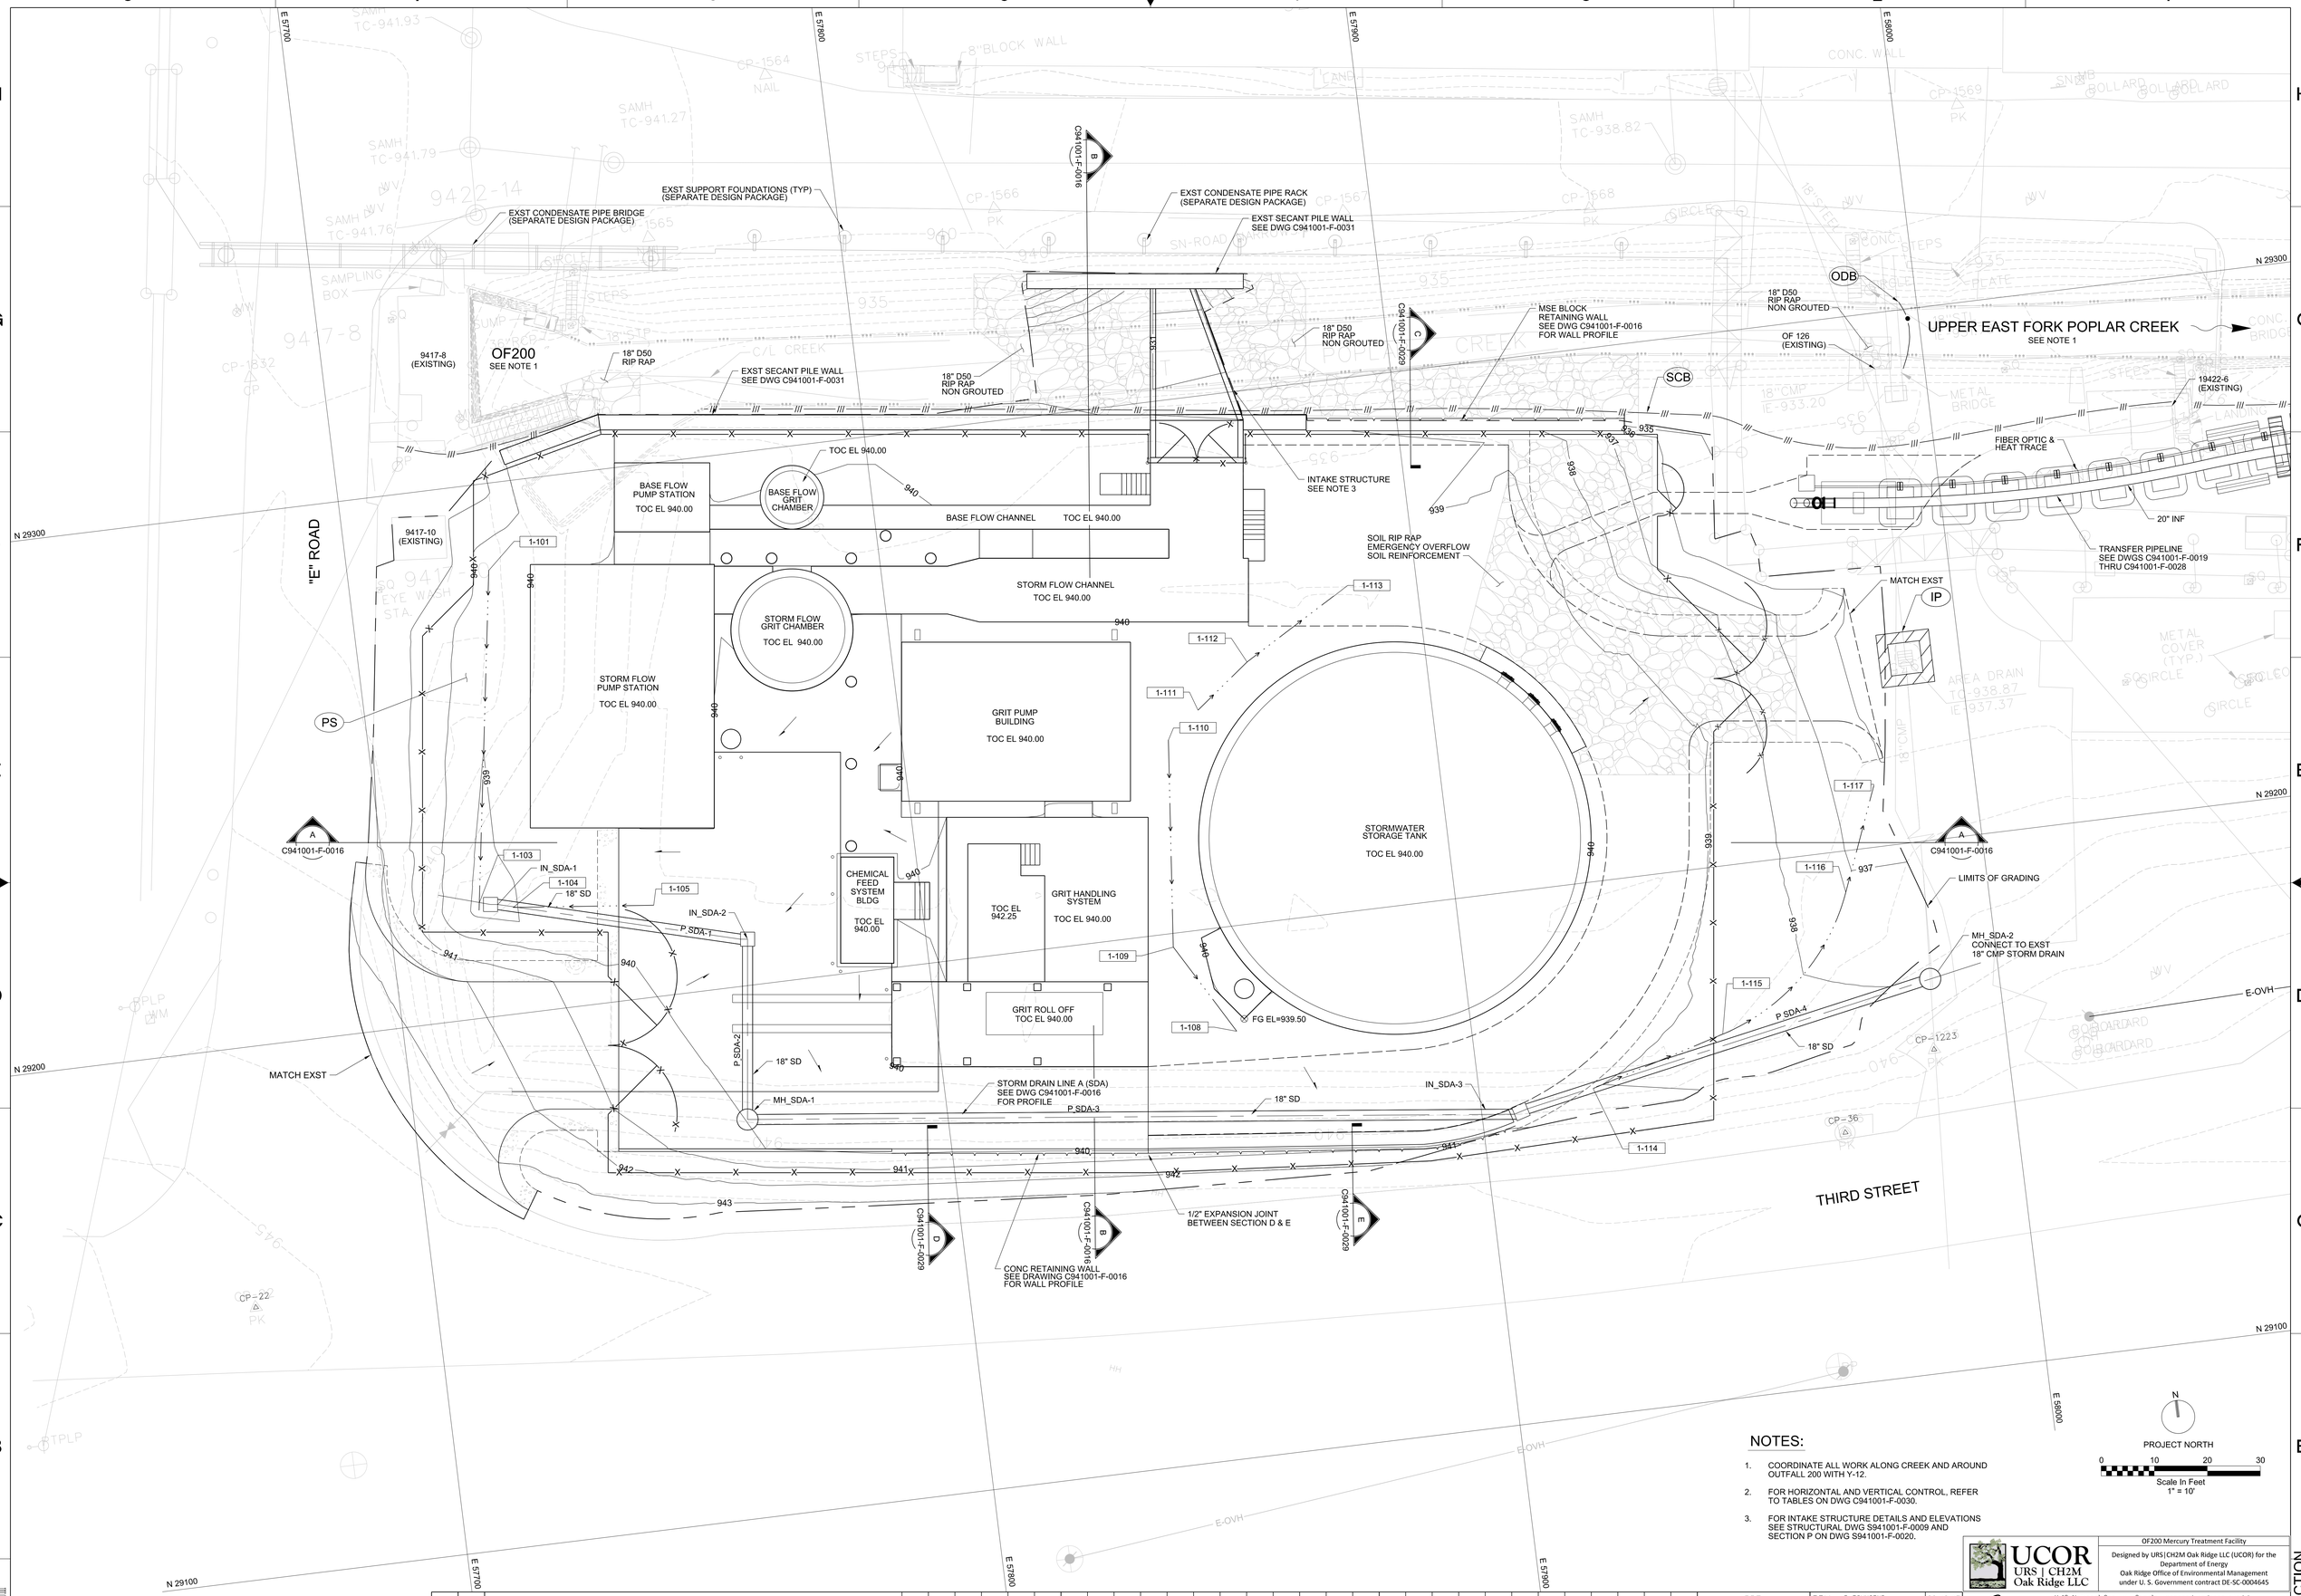

NOTES:

1. COORDINATE ALL WORK ALONG CREEK AND AROUND OUTFALL 200 WITH Y-12.
2. FOR HORIZONTAL AND VERTICAL CONTROL, REFER TO TABLES ON DWG C941001-F-0030.
3. FOR INTAKE STRUCTURE DETAILS AND ELEVATIONS SEE STRUCTURAL DWG S941001-F-0009 AND SECTION P ON DWG S941001-F-0020.

N

PROJECT NORTH

0 10 20 30

Scale In Feet
1" = 10'

UCOR
URS | CH2M
Oak Ridge LLC

OF200 Mercury Treatment Facility

Designed by URS|CH2M Oak Ridge LLC (UCOR) for the Department of Energy
Oak Ridge Office of Environmental Management
under U. S. Government contract DE-SC-0004645

Y-12 National Security Complex managed and operated by Consolidated Nuclear Security, LLC for the Department of Energy under U.S. Government contract DE-NA0001942 • Oak Ridge, Tennessee •

PART	REV	DESCRIPTION	DRW	CHKR	DE	DVR	DM	DATE	PE	DATE
	Ø	ISSUED FOR CONSTRUCTION	RT	DP	RT		LE	06/2017		

REVISION OR ISSUE PURPOSE — REVISION APPROVALS — SQUAD CHECK: WE AR CV ST HV EM FP PD EE IE M NP

RPE

REV.	DATE

DRAWING APPROVALS

		DATE
DRW	R TOWNSEND	06/16/17
CHKR	D PETERSON	06/16/17
DE	R TOWNSEND	06/16/17
DVR		
DM	L ELLIS	06/16/17
PE	Teresa J. Pierce, P.E.	

PROJECT NAME:
OF200 MERCURY TREATMENT FACILITY

CIVIL
HEADWORKS
SITE GRADING AND DRAINAGE PLAN

USE	DISC	DT	DC	CM	SYSTEM	STAT	SIZE	BLDG	FL	CLASS
3	C	P	X	NC	FAC	AR	E	9410-01	A	U

SH.	OF	TYPE		PART	REV
1	1	DD	C941001-F-0014	000	0

ISSUED FOR CONSTRUCTION

662886

THIS DRAWING IS LOANED FOR SOLE USE OF THE INTENDED RECIPIENT AND ONLY FOR THE LIMITED PURPOSES FOR WHICH IT WAS PROVIDED. USE BY OTHER ENTITIES OR FOR OTHER PURPOSES IS PROHIBITED AND AT THE USER'S OWN RISK. DRAWINGS ARE TO BE RETURNED UPON REQUEST OF THE FORWARDING RECIPIENT.

2017\06\21 7:09:59 AM
C941001-F-0014.dgn