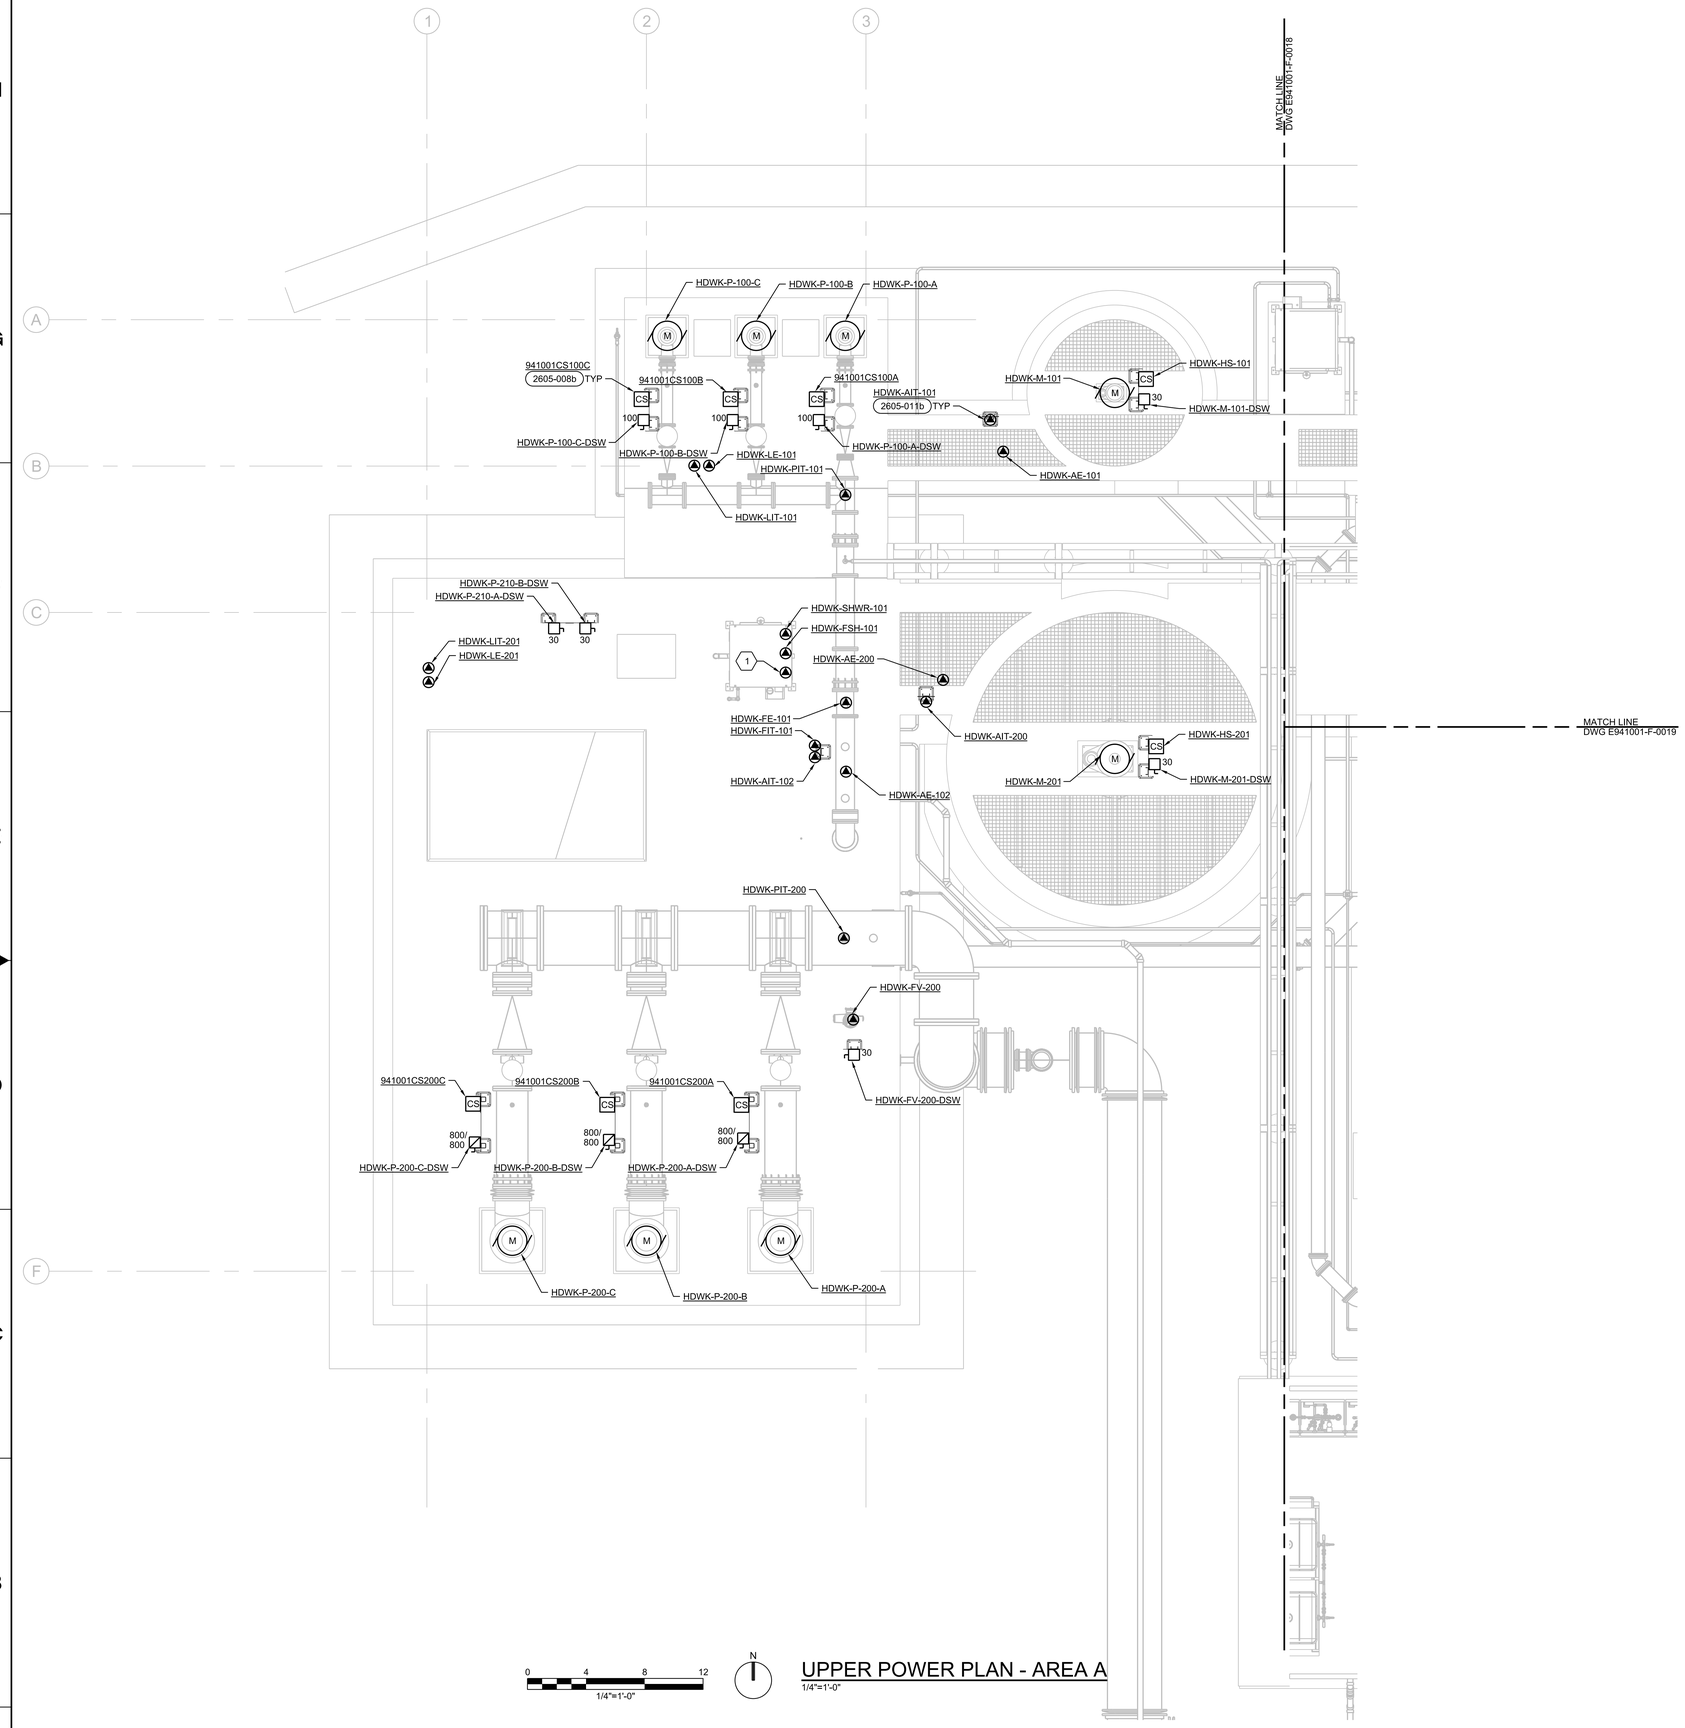

UPPER POWER PLAN - AREA A

1/4"=1'-0"

GENERAL NOTES

A. FOR LEGEND, ABBREVIATIONS AND PROJECT GENERAL NOTES SEE E941001-F-0001 AND E941001-F-0002.

SHEET KEYNOTES

1. SAFETY SHOWER HEATER CONNECTION.

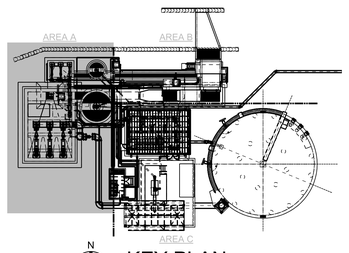

KEY PLAN

UCOR
URS | CH2M
Oak Ridge LLC

OF200 Mercury Treatment Facility

Designed by URS|CH2M Oak Ridge LLC (UCOR) for the Department of Energy
Oak Ridge Office of Environmental Management
under U. S. Government contract DE-SC-0004645

Y-12 National Security Complex managed and operated by Consolidated Nuclear Security, LLC for the Department of Energy under U.S. Government contract DE-NA0001942
« Oak Ridge, Tennessee »

PROJECT NAME:
OF200 MERCURY TREATMENT FACILITY

ELECTRICAL
HEADWORKS
UPPER POWER PLAN AREA A

USE	DISC	DT	DC	CM	SYSTEM	STAT	SIZE	BLDG	FL	CLASS
3	E	P	L	NC	FAC	AR	E	9410-01	1	U

SH.	OF	TYPE		PART	REV
1	1	DD	E941001-F-0017	000	0

662886

DRW	J GARIBAY	06/16/17
CHKR	B WILKINSON	06/16/17
DE	D ENGEL	06/16/17
DVR		
DM	L ELLIS	06/16/17
PE	Teresa J. Pierce, P.E.	

RPE

JAMES KEITH LANDMAN
REGISTERED ENGINEER
AGRICULTURE
No. 119655
STATE OF TENNESSEE

REV. DATE

DRAWING APPROVALS

DATE

PART	REV	DESCRIPTION	DRW	CHKR	DE	DVR	DM	DATE	PE	DATE
	0	ISSUED FOR CONSTRUCTION	JG	BW	DE		LE	06/2017		

REVISION OR ISSUE PURPOSE

REVISION APPROVALS

WE	AR	CV	ST	HV	EM	FP	PD	EE	IE	M	NP

SQUAD CHECK

ISSUED FOR CONSTRUCTION

THIS DRAWING IS LOANED FOR SOLE USE OF THE INTENDED RECIPIENT AND ONLY FOR THE LIMITED PURPOSES FOR WHICH IT WAS PROVIDED. USE BY OTHER ENTITIES OR FOR OTHER PURPOSES IS PROHIBITED AND AT THE USER'S OWN RISK. DRAWINGS ARE TO BE RETURNED UPON REQUEST OF THE FORWARDING RECIPIENT.

6/22/2017 10:34:13 AM
ER41001CS2-F0016.dgn