GENERAL NOTES

A. FOR LEGEND, ABBREVIATIONS AND PROJECT GENERAL NOTES SEE E947001-F-0001 AND E9441001-F-0002.

KEYED NOTES

1. INSTALL CONTROL STATION AND DISCONNECT SWITCH ON TANK WALL USING STRUTS INSTALLED BY TANK MANUFACTURER. COORDINATE LOCATION, QUANTITY, AND STRUT POSITIONS WITH TANK MANUFACTURER.

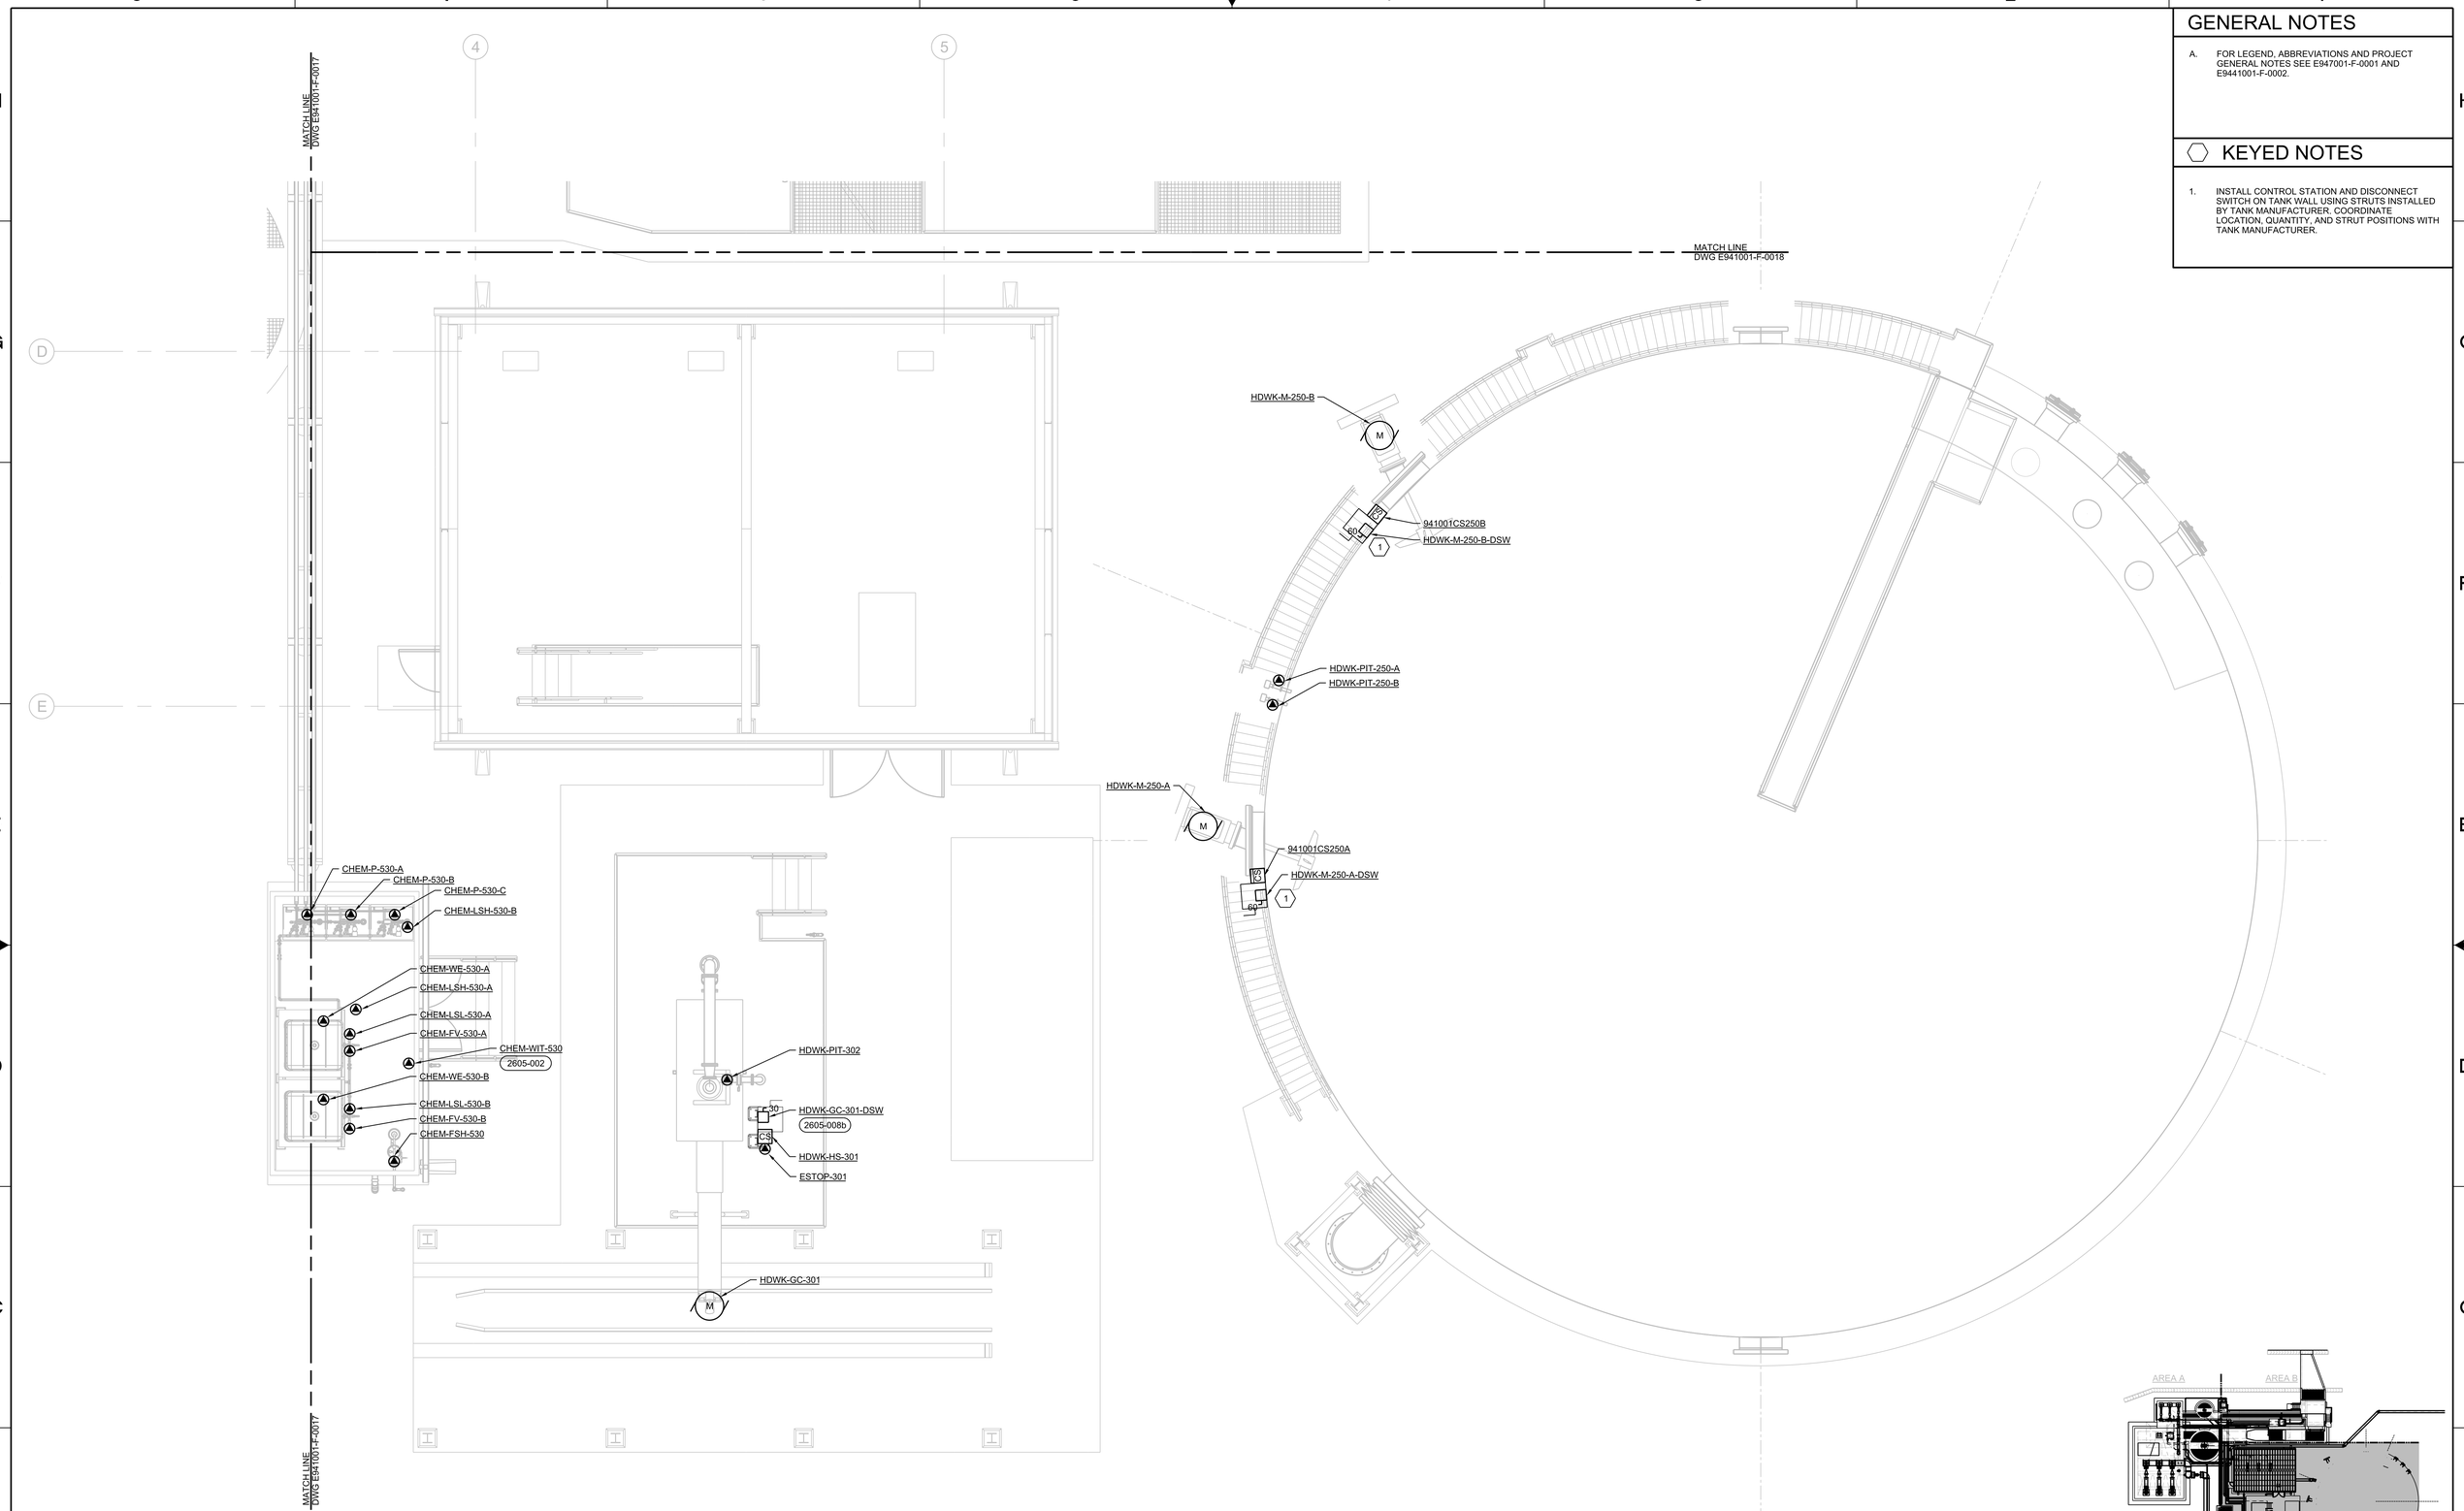

UPPER POWER PLAN - AREA C

1/4"=1'-0"

0 4 8 12

1/4"=1'-0"

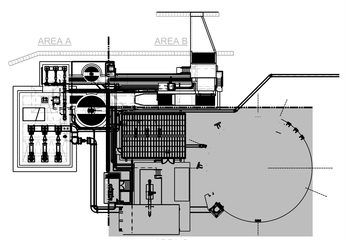

KEY PLAN

OF200 Mercury Treatment Facility

UCOR URS | CH2M Oak Ridge LLC

Designed by URS|CH2M Oak Ridge LLC (UCOR) for the Department of Energy. Oak Ridge Office of Environmental Management under U. S. Government contract DE-SC-0004645

Y-12 National Security Complex managed and operated by Consolidated Nuclear Security, LLC for the Department of Energy under U.S. Government contract DE-NA0001942 • Oak Ridge, Tennessee •

DRW	J GARIBAY	06/16/17
CHKR	B WILKINSON	06/16/17
DE	D ENGEL	06/16/17
DVR		
DM	L ELLIS	06/16/17
PE	Teresa J. Pierce, P.E.	

RPE

JAMES KEITH LANDMAN REGISTERED ENGINEER AGRICULTURE No. 119338 STATE OF TENNESSEE

Digitally signed by Teresa J. Pierce DN: cn=Teresa J. Pierce, P.E., o=URS, ou=Engineering, email=teresa.pierce@urs.com, c=US Date: 2017.06.20 12:07:00 -04'00'

PROJECT NAME:

OF200 MERCURY TREATMENT FACILITY

ELECTRICAL HEADWORKS UPPER POWER PLAN AREA C

USE	DISC	DT	DC	CM	SYSTEM	STAT	SIZE	BLDG	FL	CLASS
3	E	P	L	NC	FAC	AR	E	9410-01	2	U

SH.	OF	TYPE		PART	REV
1	1	DD	E941001-F-0019	000	0

662886

PART	REV.	DESCRIPTION	DRW	CHKR	DE	DVR	DM	DATE
	0	ISSUED FOR CONSTRUCTION	JG	BW	DE		LE	06/2017

REVISION OR ISSUE PURPOSE

REVISION APPROVALS: PE, DATE

SQUAD CHECK: WE, AR, CV, ST, HV, EM, FP, PD, EE, IE, M, NP

DRAWING APPROVALS: REV., DATE, DATE

THIS DRAWING IS LOANED FOR SOLE USE OF THE INTENDED RECIPIENT AND ONLY FOR THE LIMITED PURPOSES FOR WHICH IT WAS PROVIDED. USE BY OTHER ENTITIES OR FOR OTHER PURPOSES IS PROHIBITED AND AT THE USER'S OWN RISK. DRAWINGS ARE TO BE RETURNED UPON REQUEST OF THE FORWARDING RECIPIENT.

ISSUED FOR CONSTRUCTION

6/22/2017 10:44:31 AM
E941001-F-0019 Rev 0 Jim Bridgman